T. 17 N., R. 63 E., M.D.B. & M.

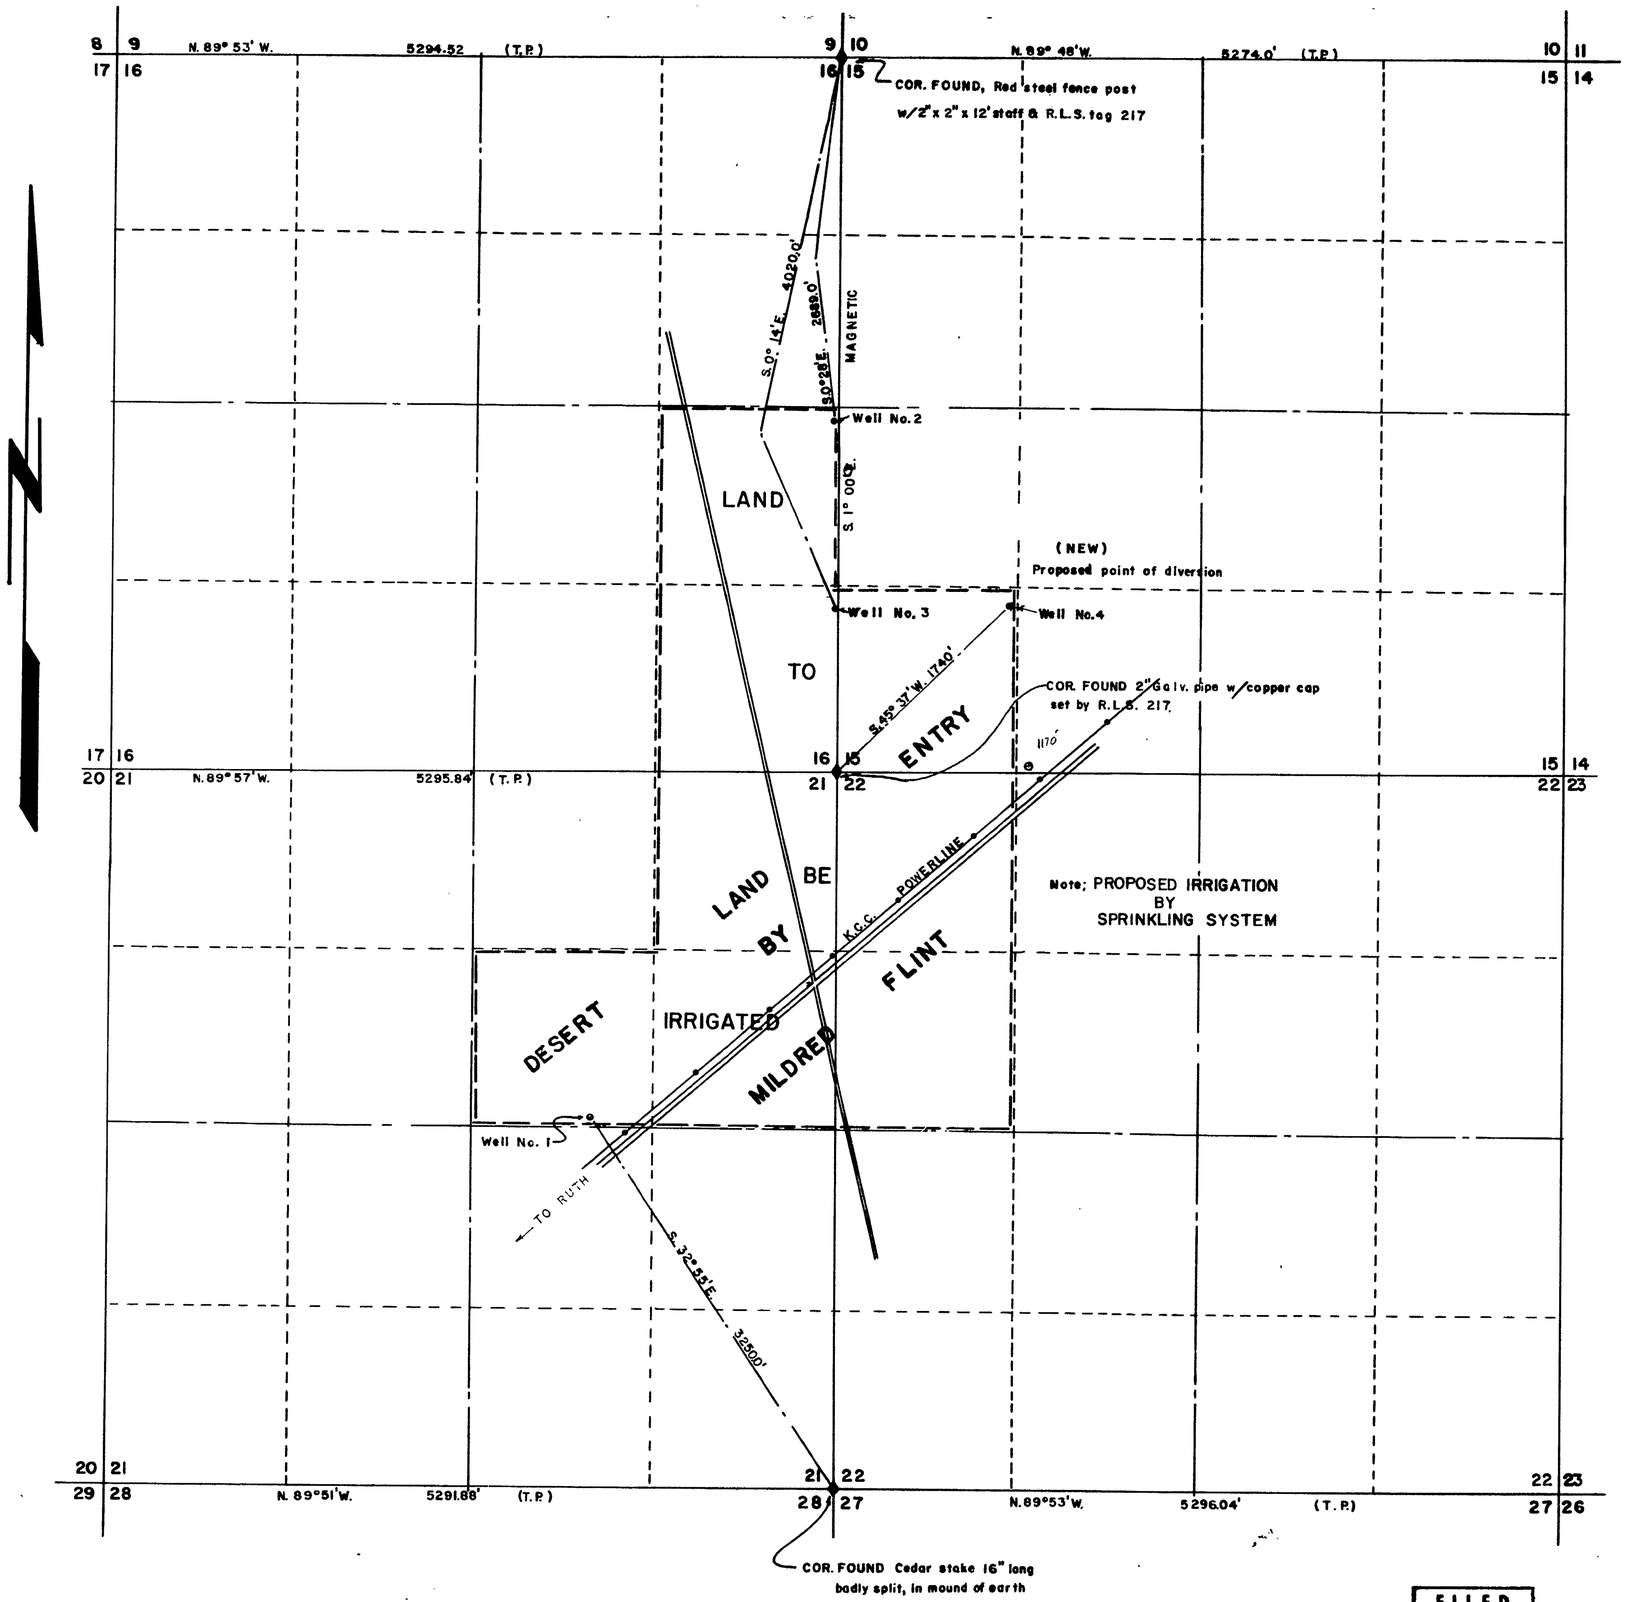

STATE OF NEVADA }
County of White Pine } ss.

I, Curtis W. Drollinger, being first duly sworn, depose and say that this map, consisting of one sheet, has been correctly drawn to the designated scale from field notes of a survey made under my supervision and direction between the 10 th day of June 1970 and the 25 th day of June 1970, that it truly and correctly represents the proposed location and extent of the works used to divert water from underground source, in White Pine County, by MILDRED FLINT for irrigation and domestic purposes. That the proposed point of diversion, the approximate location and size of the diverting channel, all reservoirs or basins, the location and names of all other works which will cross or connect with the proposed works, and the boundary of all lands, showing by 40-Acre subdivisions the areas proposed to be irrigated, are fully and correctly designated thereon

Curtis W. Drollinger
State Water Right Surveyor

Subscribed and sworn to before me this 30 th day of June, 1970

C. E. Hibbard
Notary Public in and for White Pine County, Nevada.
My commission expires Aug 15, 1972

C. E. HIBBARD
Notary Public — State of Nevada
White Pine County
My Commission Expires Aug 15, 1972

Basis of bearings = Magnetic bearing between cors. 9|10 & 16|15 / 16|15 & 21|22

0 600 1200 1800 2400
Scale 1" = 600'

25692

FILED
JUL 2 1970
STATE ENGINEER'S OFFICE

OFFICE
STATE ENGINEER

MAP TO ACCOMPANY APPLICATION TO APPROPRIATE WATER

FOR, IRRIGATION & DOMESTIC

BY, MILDRED FLINT

FROM, UNDERGROUND SOURCES

SURVEYED & MAPPED BY C. W. DROLLINGER ELY, NEV.

25692