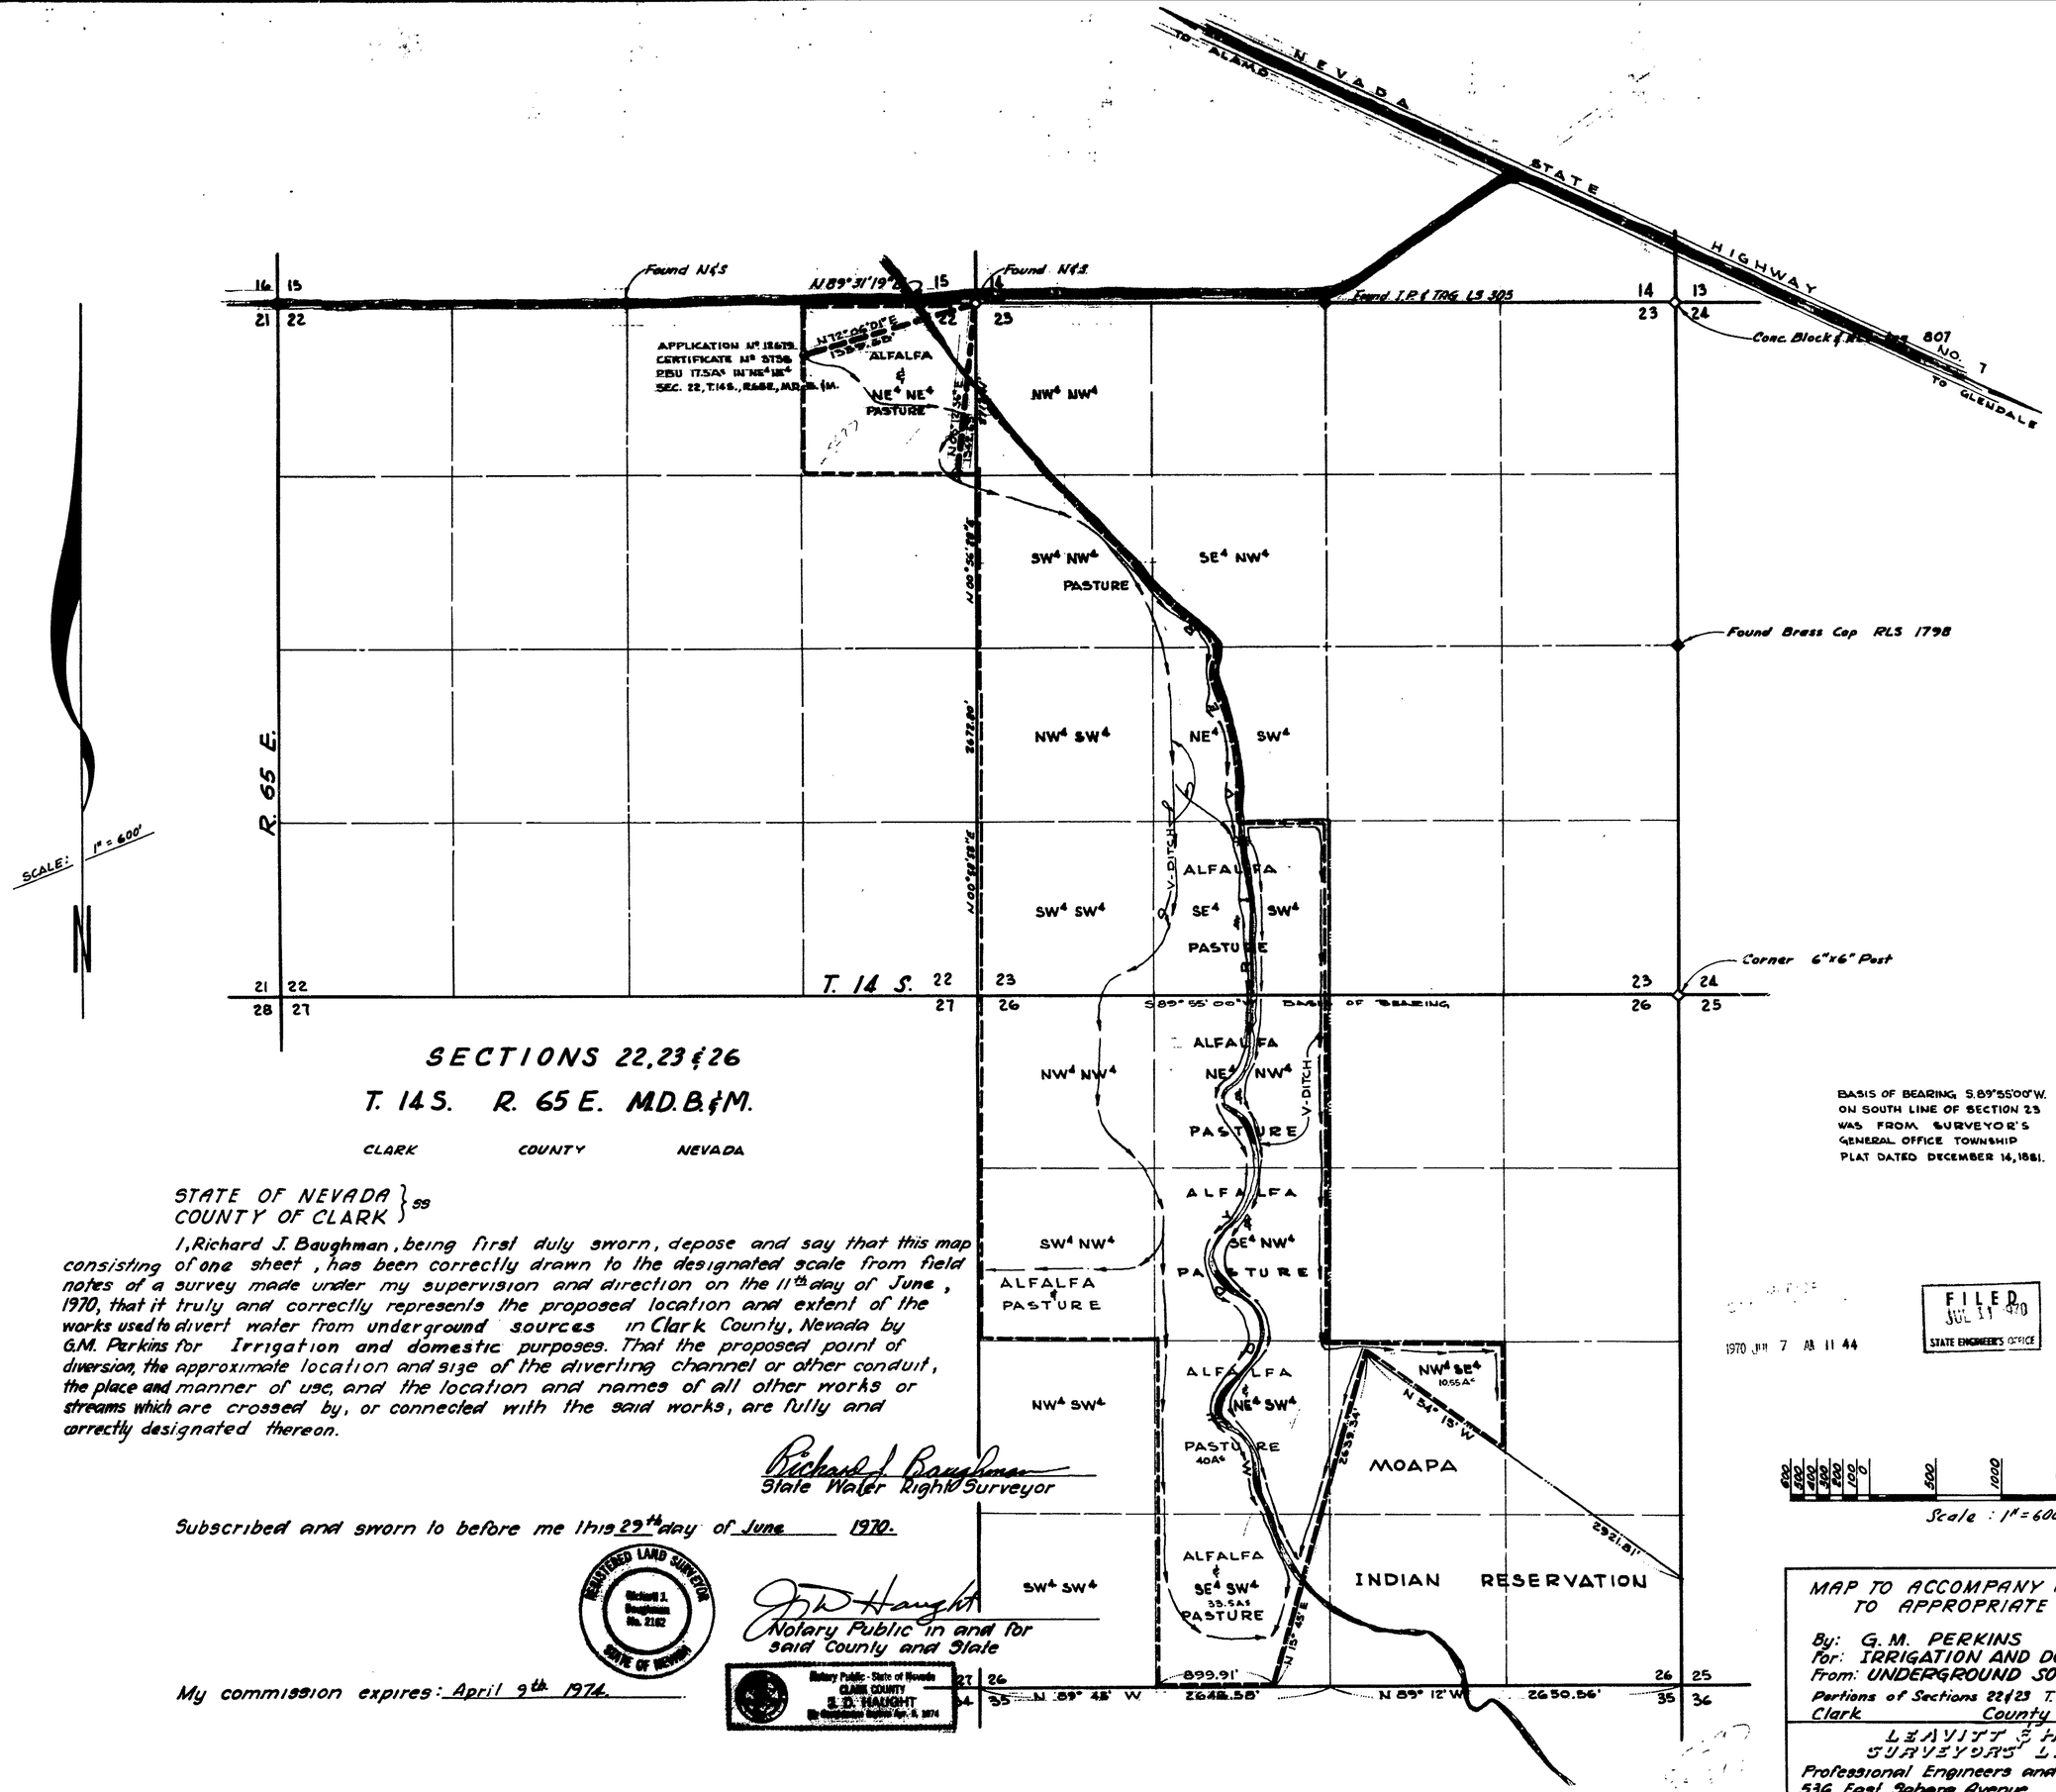

SECTIONS 22, 23 & 26

T. 14 S. R. 65 E. M.D.B.&M.

CLARK COUNTY NEVADA

BASIS OF BEARING S.89°55'00"W. ON SOUTH LINE OF SECTION 23 WAS FROM SURVEYOR'S GENERAL OFFICE TOWNSHIP PLAT DATED DECEMBER 14, 1881.

STATE OF NEVADA }
COUNTY OF CLARK } ss

I, Richard J. Baughman, being first duly sworn, depose and say that this map consisting of one sheet, has been correctly drawn to the designated scale from field notes of a survey made under my supervision and direction on the 11th day of June, 1970, that it truly and correctly represents the proposed location and extent of the works used to divert water from underground sources in Clark County, Nevada by G.M. Perkins for Irrigation and domestic purposes. That the proposed point of diversion, the approximate location and size of the diverting channel or other conduit, the place and manner of use, and the location and names of all other works or streams which are crossed by, or connected with the said works, are fully and correctly designated thereon.

Richard J. Baughman
State Water Right Surveyor

Subscribed and sworn to before me this 29th day of June 1970.

REGISTERED LAND SURVEYOR Richard J. Baughman No. 2162 STATE OF NEVADA

J. D. Haught
Notary Public in and for said County and State

Notary Public - State of Nevada CLARK COUNTY J. D. HAUGHT My commission expires Apr. 9, 1974

My commission expires: April 9th 1974.

FILED JUL 11 1970 STATE ENGINEER'S OFFICE

1970 JUN 7 AM 11 44

MAP TO ACCOMPANY AN APPLICATION TO APPROPRIATE WATER

By: G. M. PERKINS
For: IRRIGATION AND DOMESTIC PURPOSES
From: UNDERGROUND SOURCE MOAPA VALLEY
Portions of Sections 22 & 23 T. 14 S., R. 65 E., M.D.B.&M.
Clark County Nevada

LEAVITT & HOLLER SURVEYORS' LIMITED
Professional Engineers and Land Surveyors
536 East Sahara Avenue Las Vegas, Nevada

25698 25697