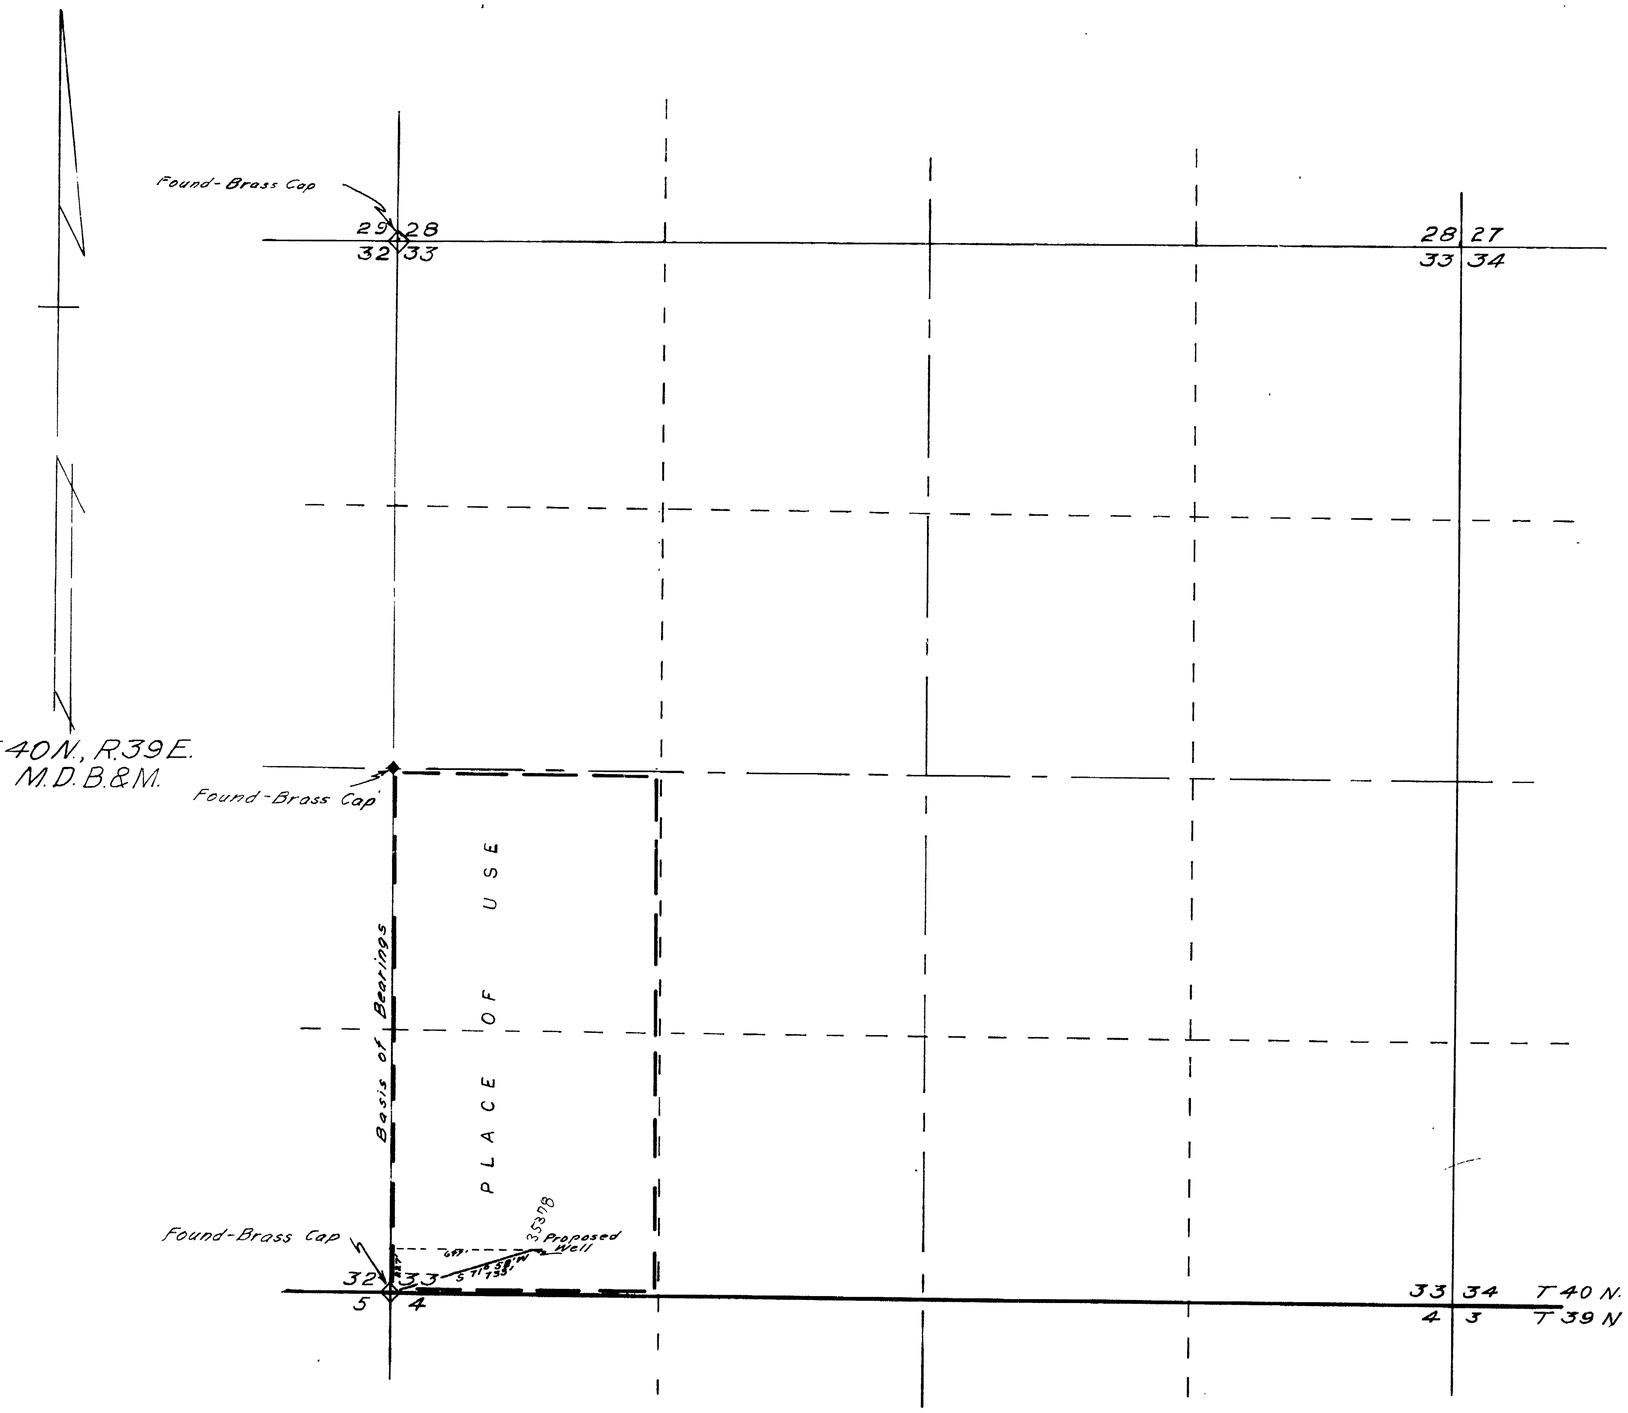

STATE OF NEVADA
COUNTY OF HUMBOLDT } S.S

I, J.R. Caldwell, being first duly sworn, depose and say that this map has been correctly drawn to the designated scale from field notes of a survey made by me on the 28th day of July, 1970 that it truly and correctly represents the proposed location and extent of the works used to divert water from underground in Humboldt County, by Herbert J. Selleck for Irrigation & Domestic purposes. That the proposed point of diversion, the approximate location and size of the diverting channel, all resevoirs or basins, the location and names of all other works which will cross or connect with the proposed works, and the boundary of all lands, showing by 40-Acre subdivisions the areas proposed to be irrigated, are fully and correctly designated thereon.

J R Caldwell
State Water Right Surveyor No 276

REGISTERED LAND SURVEYOR STATE OF NEVADA
J. R. CALDWELL
No. 625

Subscribed and sworn to before me this 29th day of July 1970.

[signature]

Scale 1" = 400

400 0 400 800 1200 1600

25738

31117

FILED
July 31, 1970
STATE ENGINEER'S OFFICE

RECEIVED
JUL 31 1970
STATE ENGINEER'S OFFICE

MAP TO ACCOMPANY APPLICATION TO APPROPRIATE WATER

FOR Irrigation & Domestic
BY Herbert J. Selleck
FROM Underground
IN Humboldt County, Nevada

35378 31117 25738