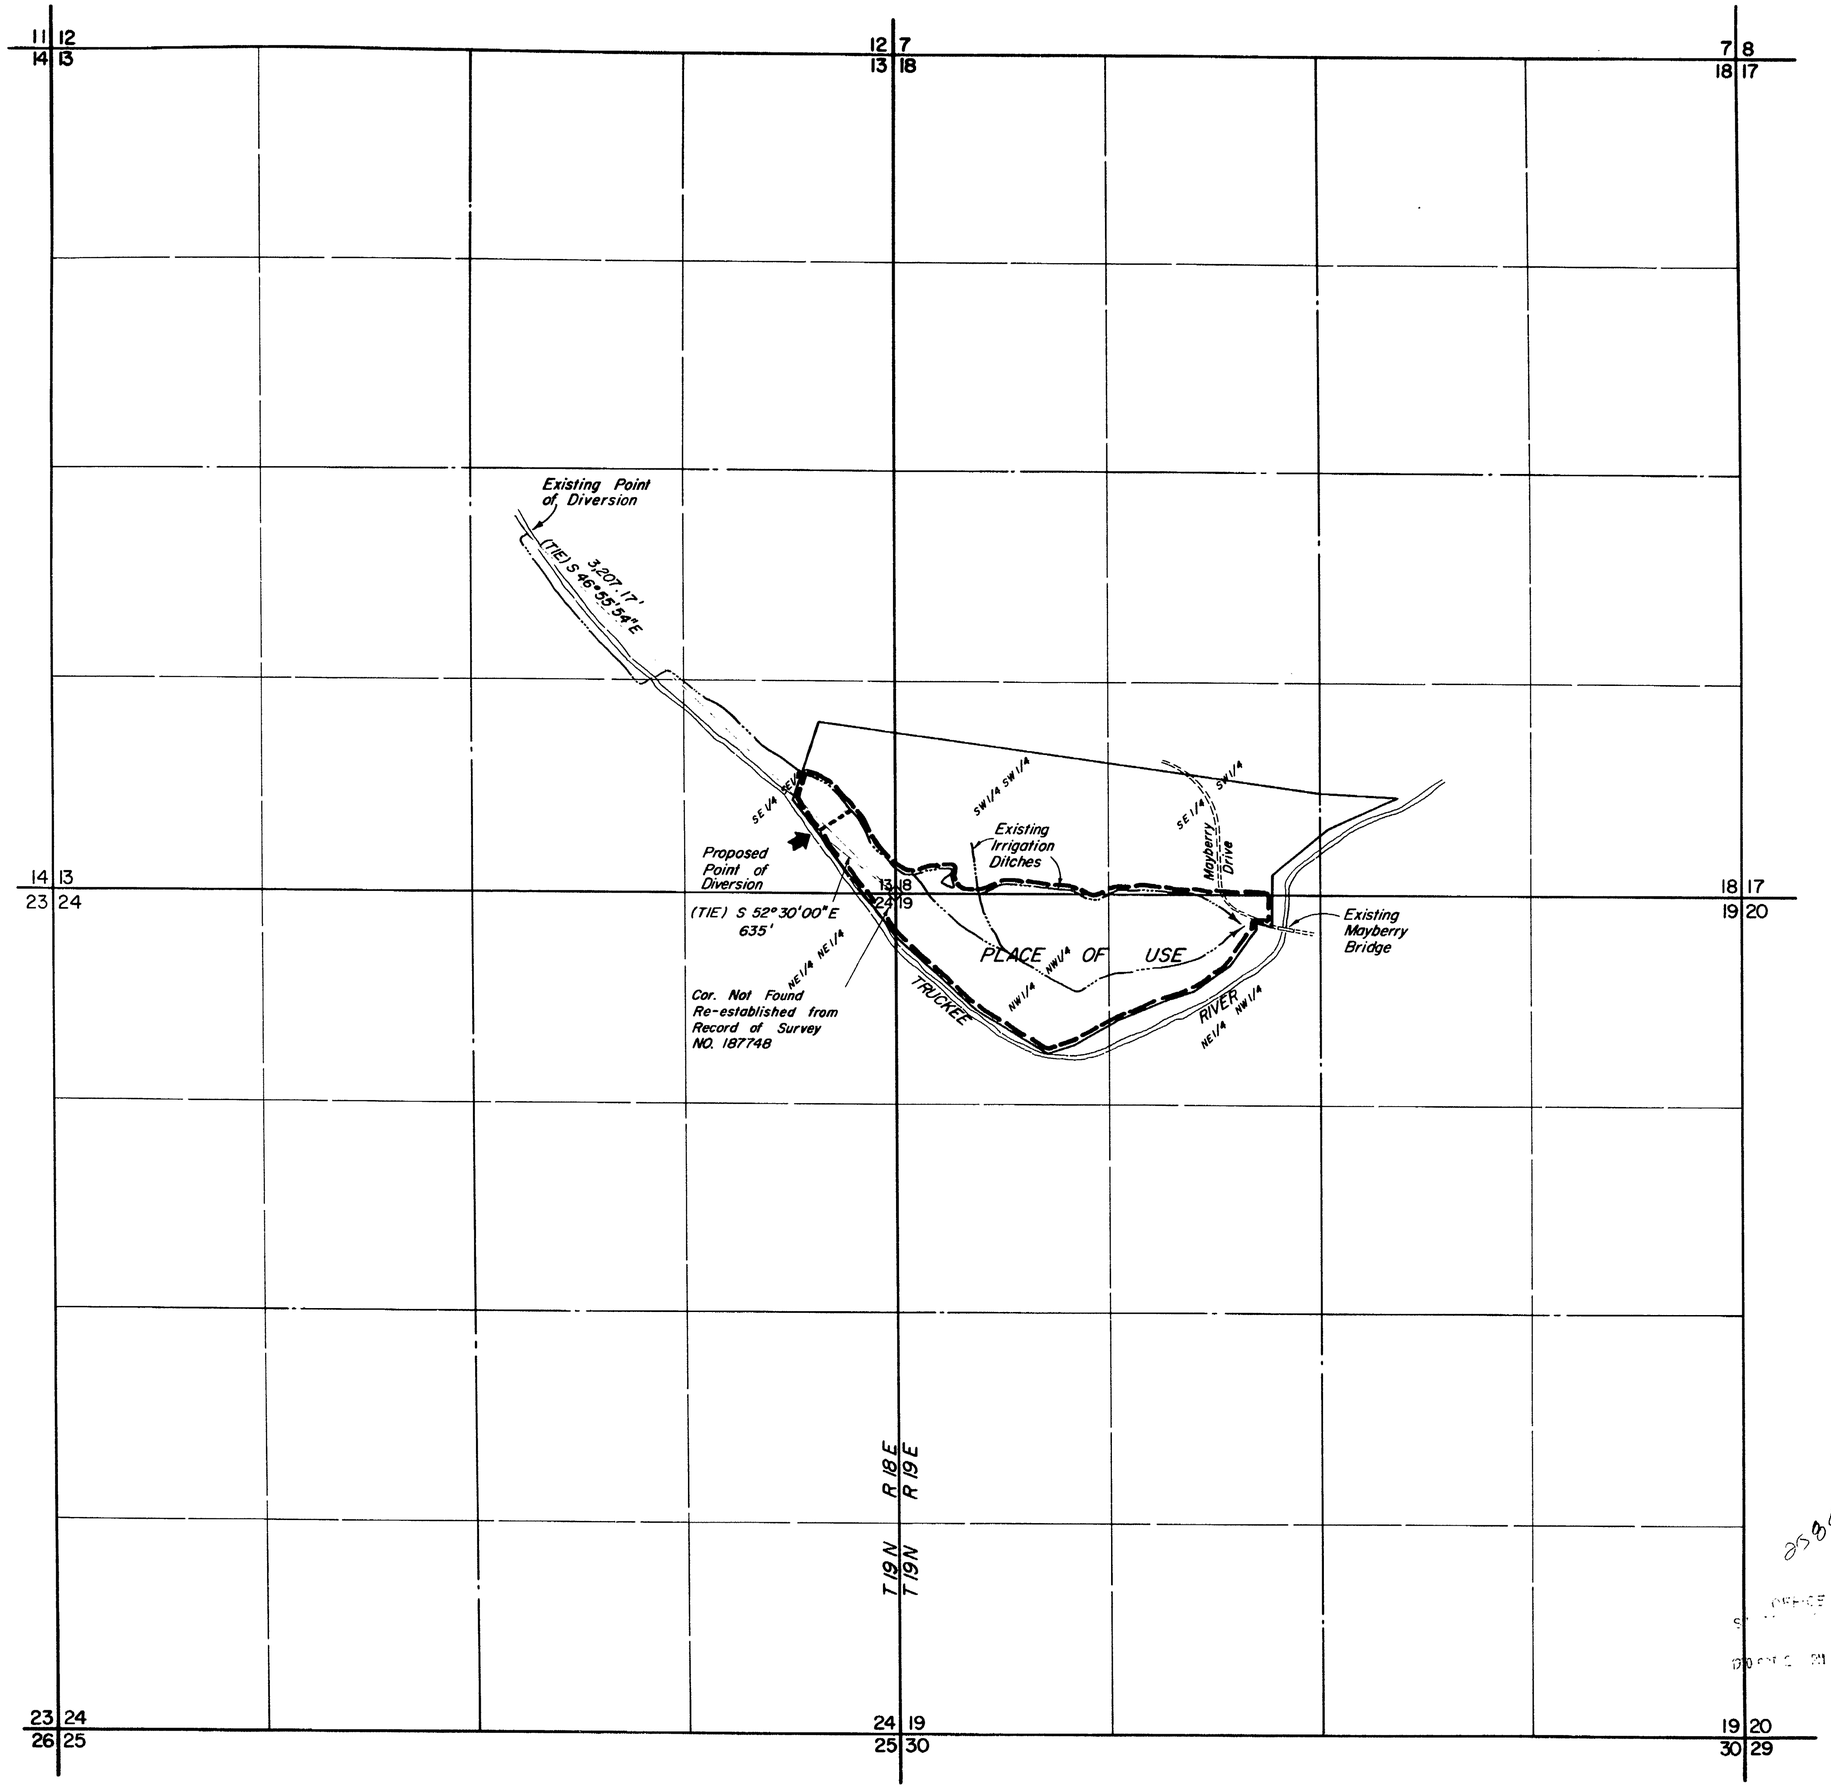

Scale: 1" = 500'

Basis of Bearings
Record of Survey
NO. 187748 -
Washoe County, Nevada

STATE OF NEVADA
COUNTY OF WASHOE ss

I, RICHARD W. ARDEN being first duly sworn, depose and say that this map consisting of one sheet, has been correctly drawn to the designated scale from field notes of survey made by me, or under my supervision and direction, between the 13th day of Aug. and the 14th day of Oct., 1970; that it truly and correctly represents the proposed change of point of diversion for the place of use heretofore appropriated under Truckee River Decreed Right 192 & 192a From Sparks - Capurro Ditch for irrigation and dnd domestic purposes by the Tahoe Timber Co. of Nevada Inc. That the proposed point of diversion, the existing place of use, the location and names of all other works, and the boundry of all lands, showing 40-acre subdivisions the areas proposed to be served are fully and correctly designated hereon.

Richard W. Arden
Richard W. Arden
State water right surveyor # 307

Subscribed and sworn to before me on this 20th day of October, 1970.

Phillip M. Sherrington
Notary Public.

PHILLIP M. SHERRINGTON
Notary Public — State of Nevada
Washoe County
My Commission Expires April 27, 1971

FILED
OCT 2 1 1970
STATE ENGINEER'S OFFICE

0 500 1000

85847

MAP
TO ACCOMPANY APPLICATION
TO CHANGE POINT OF DIVERSION
UNDER DECREED RIGHT NO'S 192 & 192a.
BY TAHOE TIMBER CO. OF NEVADA INC.
WASHOE COUNTY, NEVADA

SPROUT ENGINEERS & ASOC.
950 INDUSTRIAL WAY
SPARKS, NEVADA.

JOB 5230
SEPTEMBER 1970
Sla.

25847