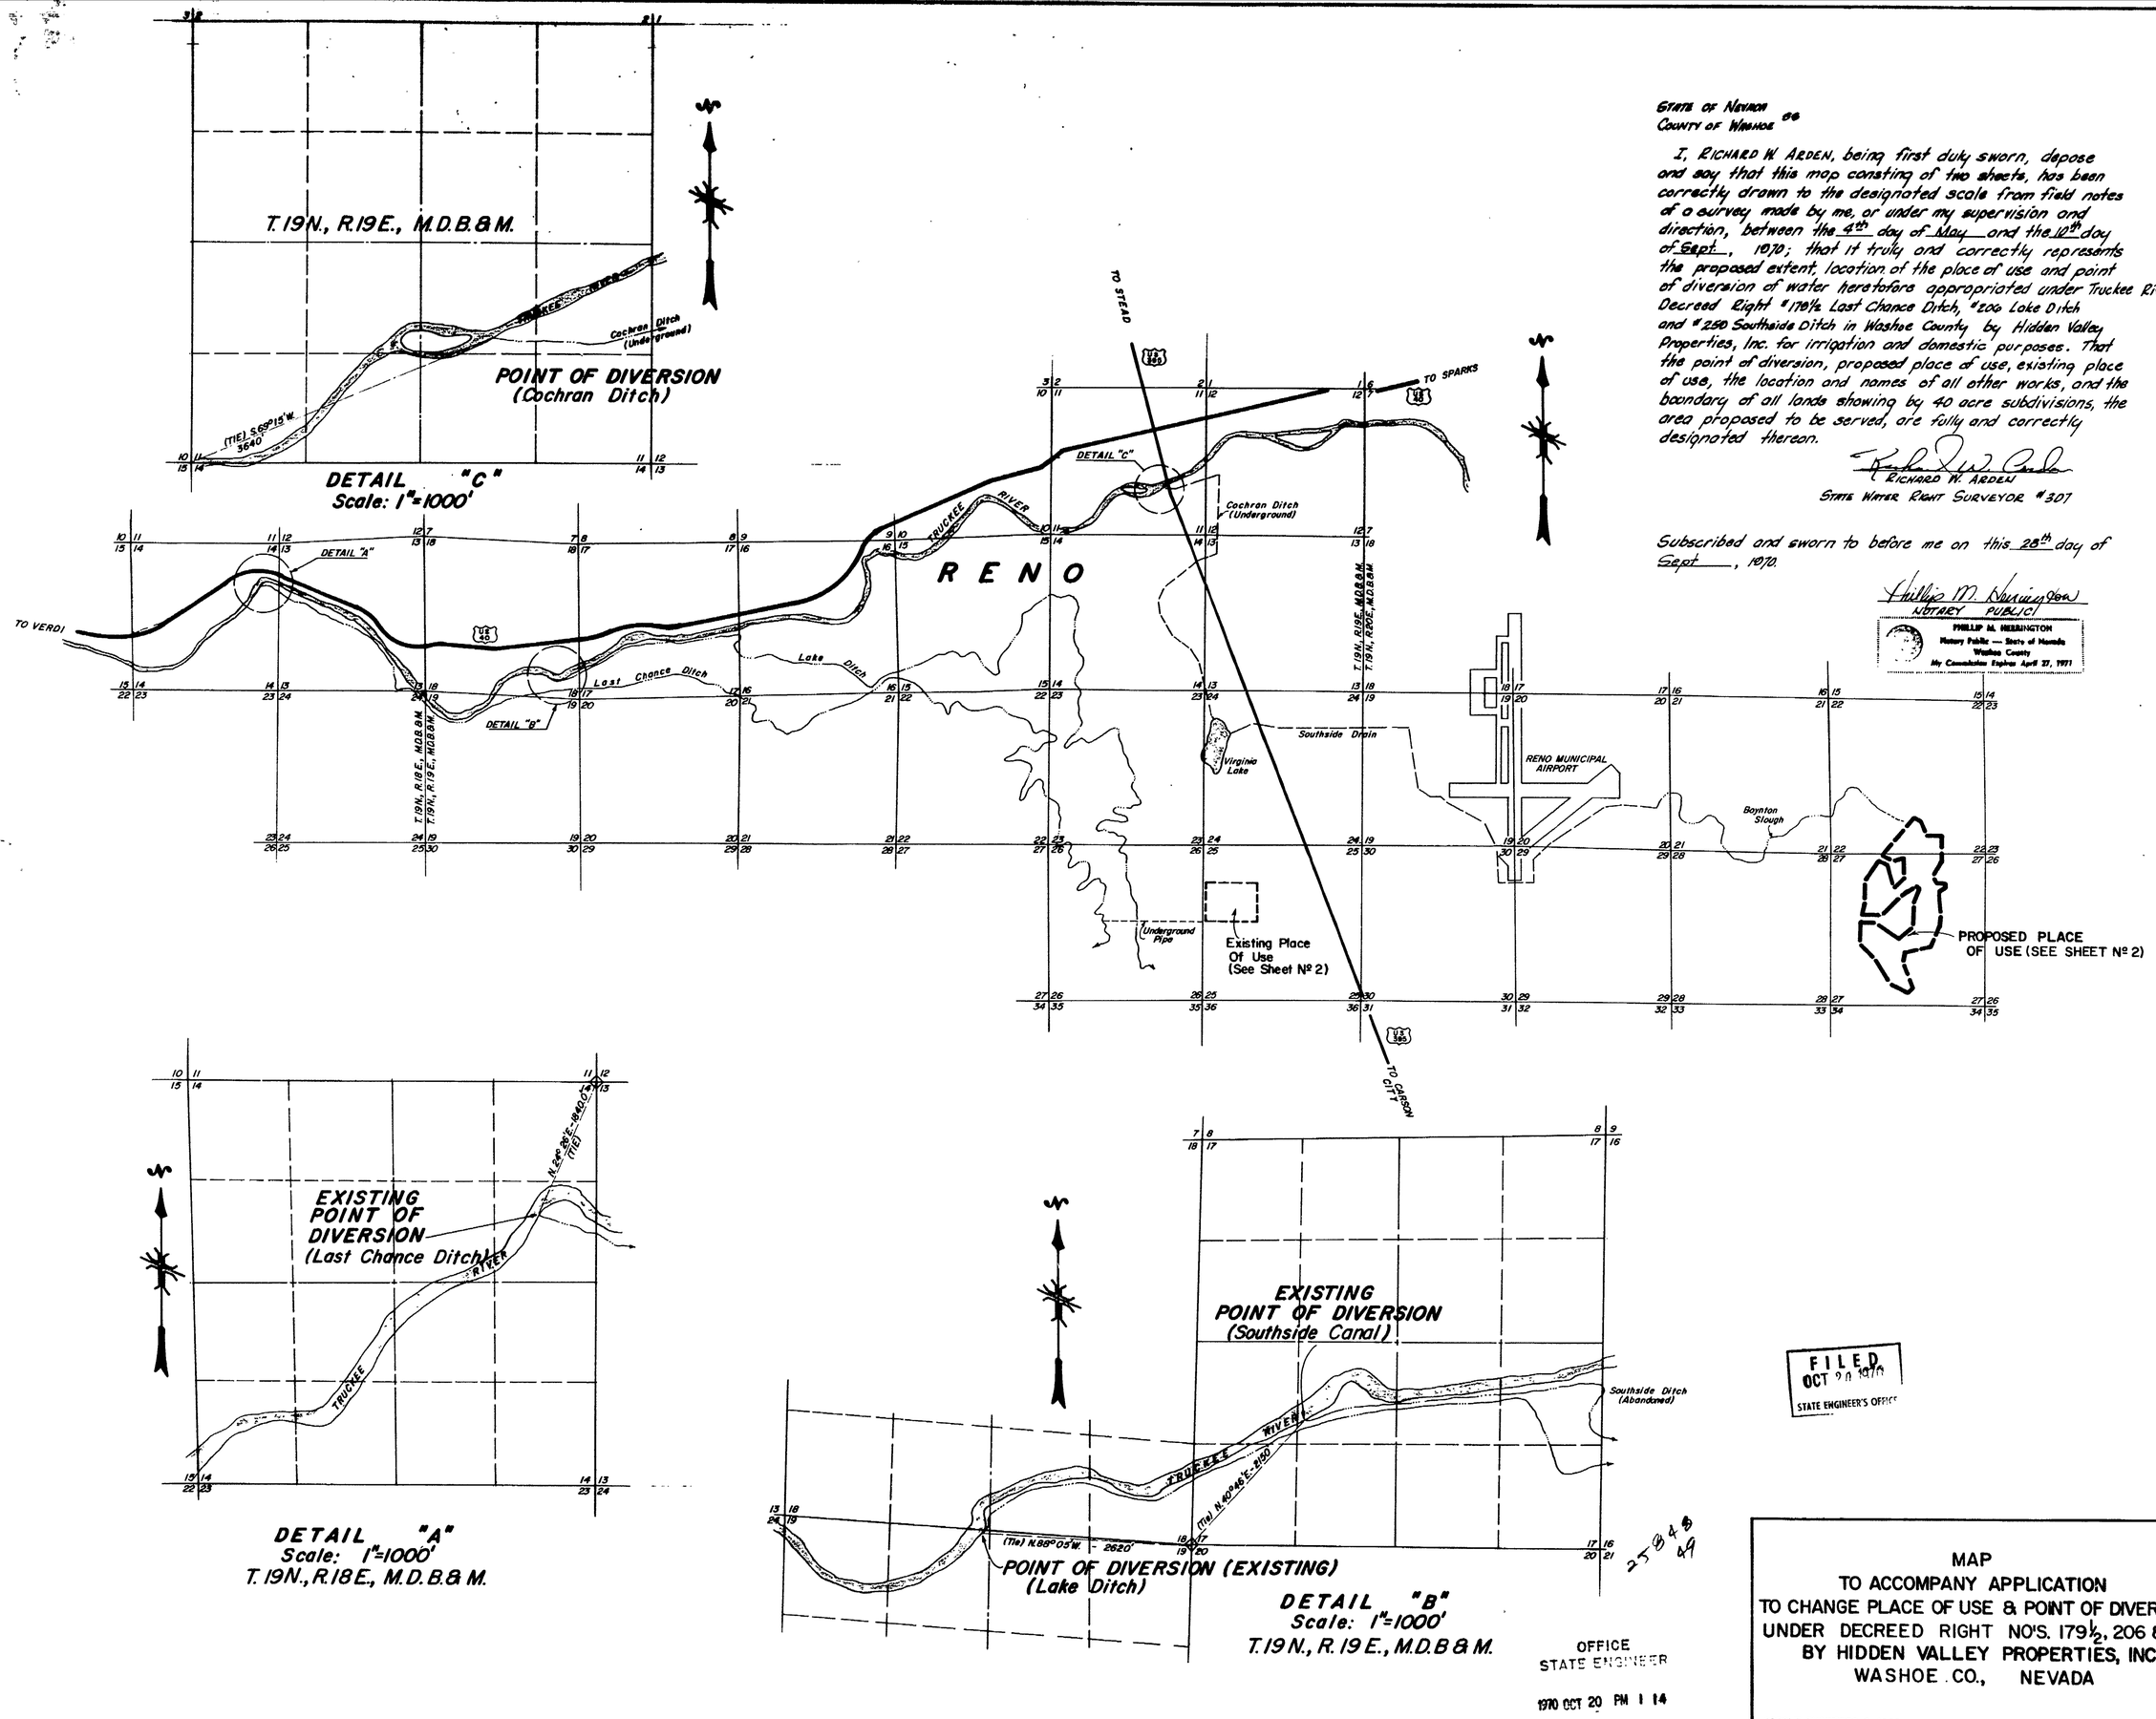

STATE OF NEVADA
COUNTY OF WASHOE ss

I, RICHARD W. ARDEN, being first duly sworn, depose and say that this map consting of two sheets, has been correctly drawn to the designated scale from field notes of a survey made by me, or under my supervision and direction, between the 4th day of May and the 10th day of Sept., 1970; that it truly and correctly represents the proposed extent, location of the place of use and point of diversion of water heretofore appropriated under Truckee River Decreed Right #179½ Last Chance Ditch, #206 Lake Ditch and #250 Southside Ditch in Washoe County by Hidden Valley Properties, Inc. for irrigation and domestic purposes. That the point of diversion, proposed place of use, existing place of use, the location and names of all other works, and the boundary of all lands showing by 40 acre subdivisions, the area proposed to be served, are fully and correctly designated thereon.

RICHARD W. ARDEN
STATE WATER RIGHT SURVEYOR #307

Subscribed and sworn to before me on this 28th day of Sept, 1970.

PHILLIP M. HERRINGTON
NOTARY PUBLIC

PHILLIP M. HERRINGTON
Notary Public — State of Nevada
Washoe County
My Commission Expires April 27, 1971

FILED
OCT 20 1970
STATE ENGINEER'S OFFICE

OFFICE
STATE ENGINEER
1970 OCT 20 PM 1 14

MAP
TO ACCOMPANY APPLICATION
TO CHANGE PLACE OF USE & POINT OF DIVERSION
UNDER DECREED RIGHT NO'S. 179½, 206 & 259
BY HIDDEN VALLEY PROPERTIES, INC.
WASHOE CO., NEVADA

SPROUT ENGINEERS & ASSOC
950 INDUSTRIAL WAY
SPARKS, NEVADA

JOB Nº 5232
SEPT. 4, 1970
RWA/Pmh

25850 25849 25848 File

SHEET Nº 1 OF 2

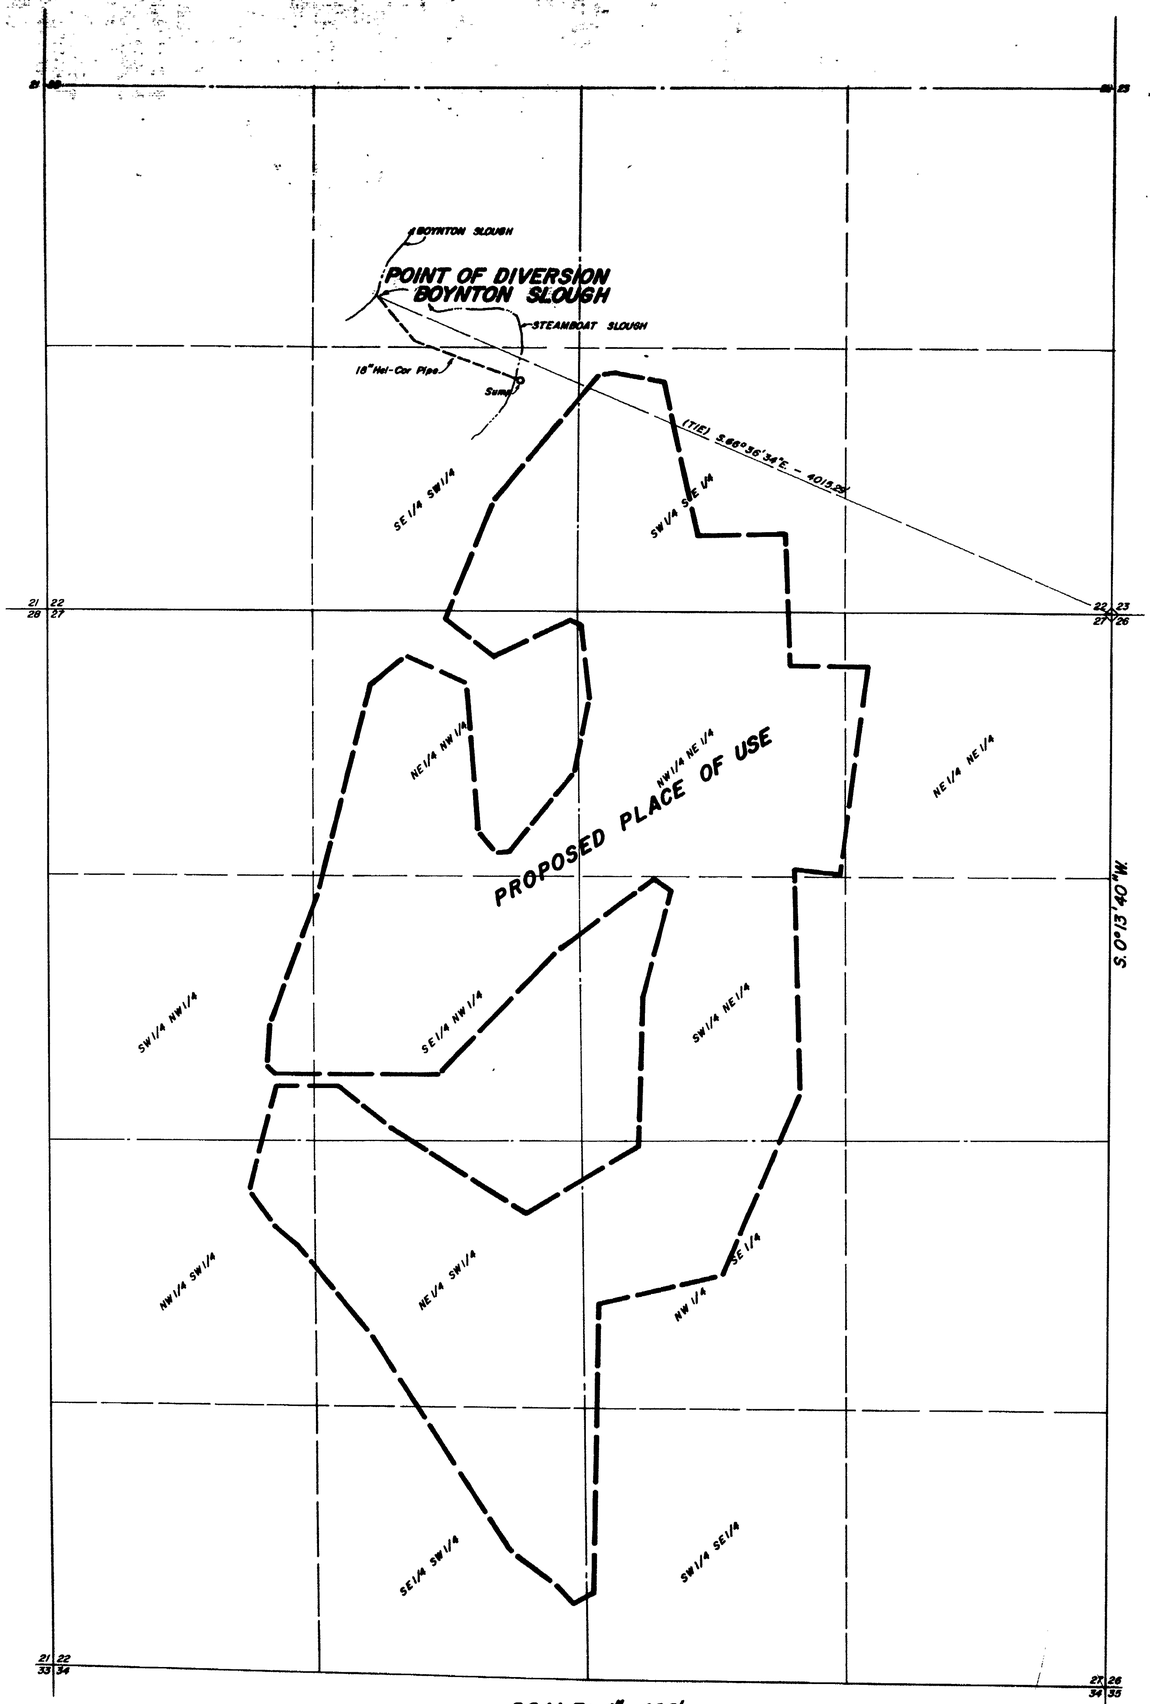

SCALE: 1" = 400'
T. 19 N., R. 20 E., M.D.B.&M.

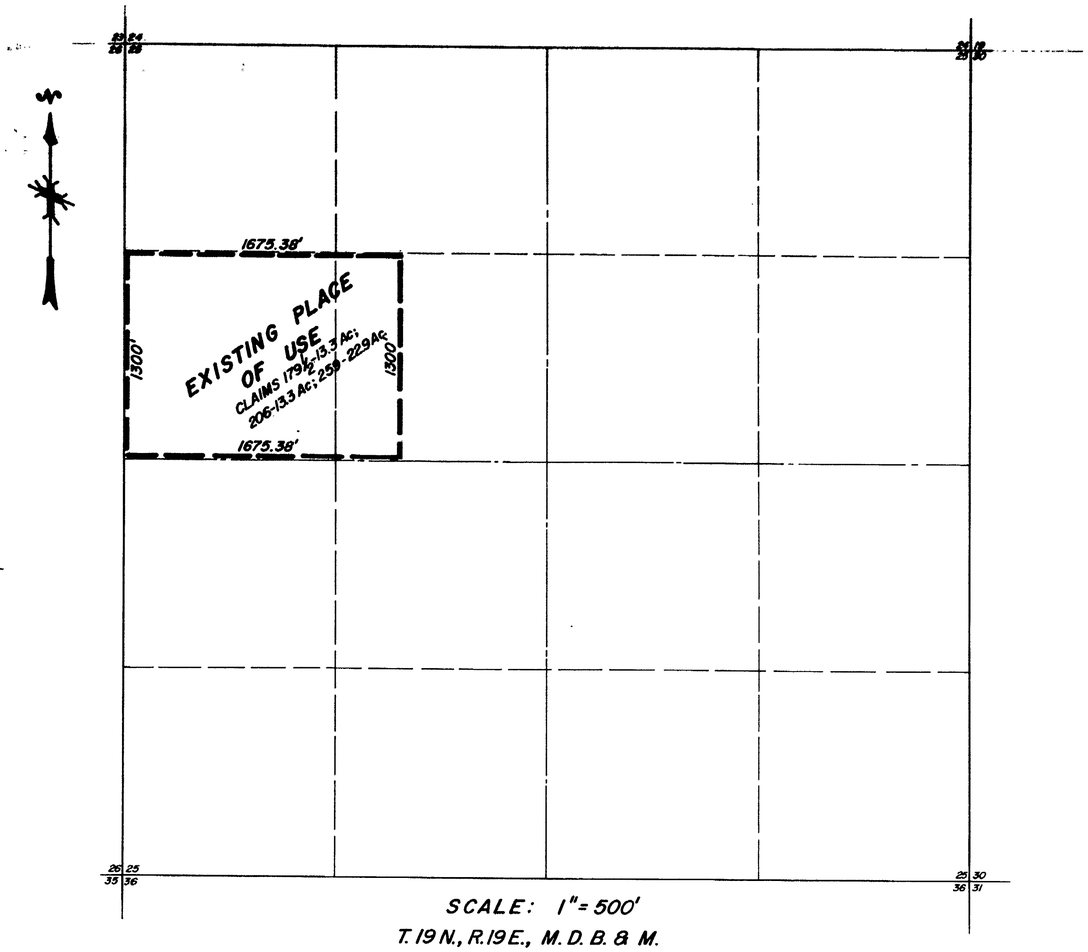

SCALE: 1" = 500'
T. 19 N., R. 19 E., M.D.B.&M.

FILED
OCT 20 1970
STATE ENGINEER'S OFFICE

OFFICE
STATE ENGINEER

1970 OCT 20 PM 1 14

MAP
TO ACCOMPANY APPLICATION
TO CHANGE PLACE OF USE & POINT OF DIVERSION
UNDER DECREED RIGHT NO'S. 179½, 206 & 259
BY HIDDEN VALLEY PROPERTIES, INC.
WASHOE CO., NEVADA

SPROUT ENGINEERS & ASSOC.
950 INDUSTRIAL WAY
SPARKS, NEVADA

JOB Nº 5232
SEPT. 4, 1970
RWA/Pmh

25850 25849 File 25848

SHEET Nº 2 OF 2