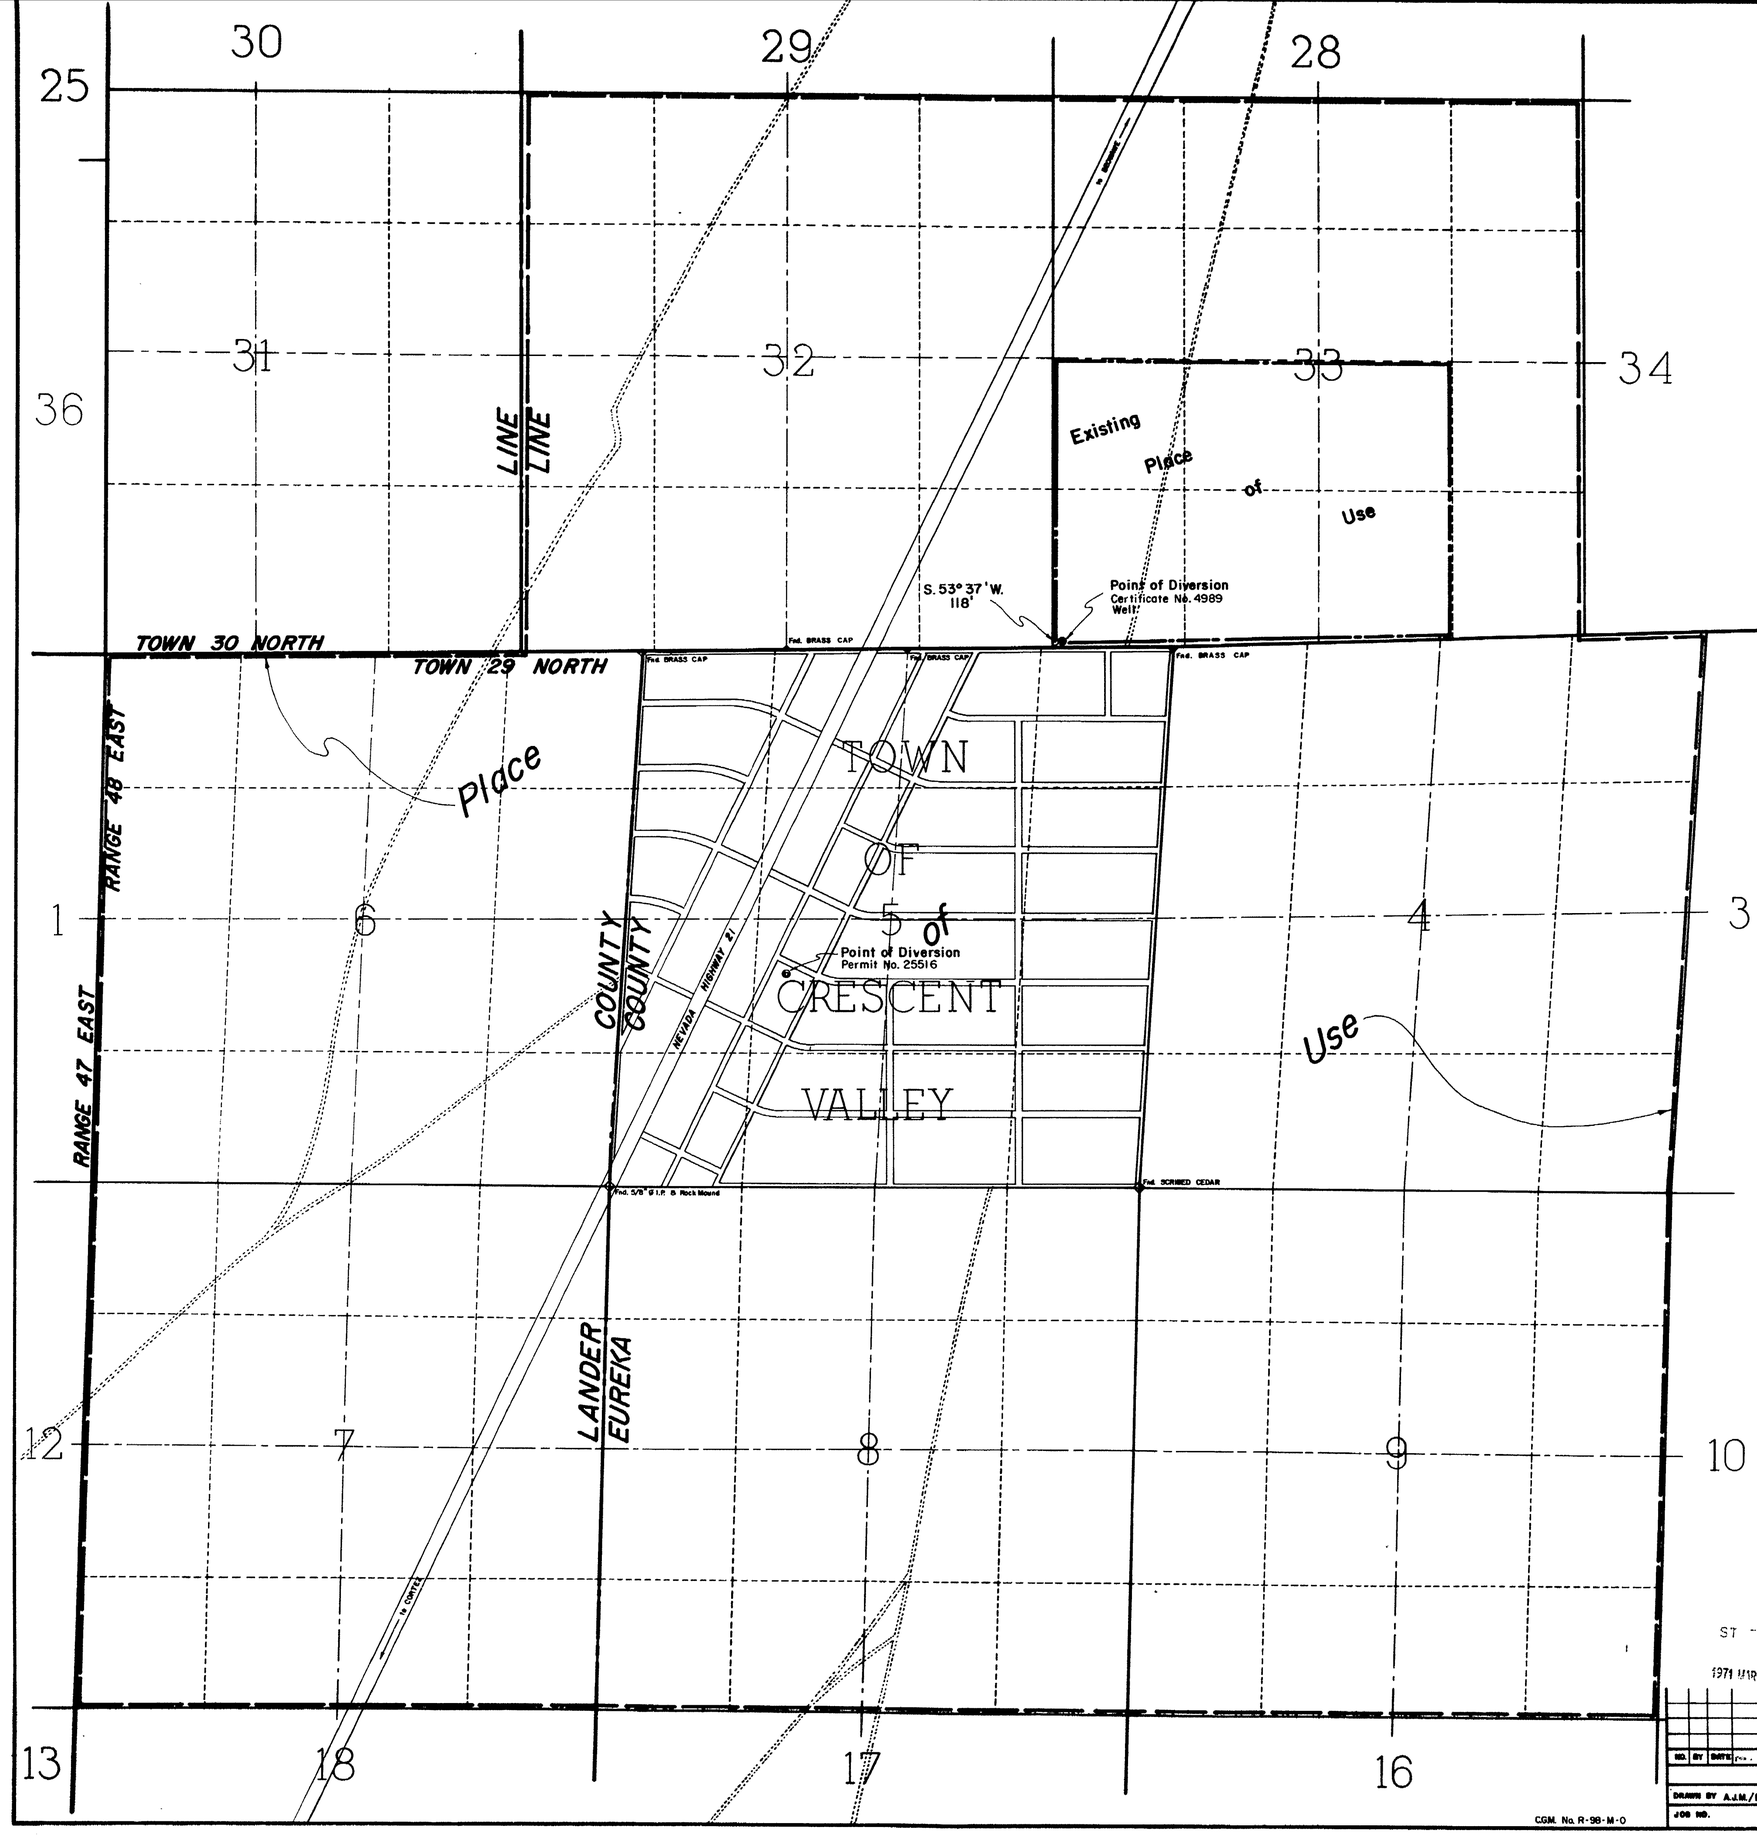

State of Nevada
County of Elko

I, Mark Chilton, being first duly sworn, depose and say that this map, consisting of one sheet, has been correctly drawn to the designated scale from field notes of a survey made under my supervision and direction, on the 18th. day of March, 1971; that it truly and correctly represents the proposed location and extent of the works used to divert water from an **UNDERGROUND SOURCE**, in **EUREKA & LANDER COUNTIES**, by the **TOWN OF CRESCENT VALLEY, NEVADA** for Municipal purposes. That the point of diversion, the approximate location and size of the diverting channel, all reservoirs or basins, the location and names of all other works which will cross or connect with the proposed works, and the boundary of all lands, showing by 40-acre subdivisions the areas proposed to be used, are fully and correctly designated thereon.

REGISTERED PROFESSIONAL ENGINEER · STATE OF NEVADA
MARK CHILTON
LAND SURVEYOR
CIVIL
NO. 1404

Mark Chilton
State Water Rights Surveyor No. 278

Subscribed and sworn to before me this 19th day of March, 1971.
Notary Public in and for Elko County, Nevada.

Susan E. Westbrook

SUSAN E. WESTBROOK
Notary Public - State of Nevada
Elko County, Nevada
Commission expires May 7, 1972

CERTIFICATE No. 7927 ISSUED 9-6-72

FILED
MAR 22 1970
STATE ENGINEER'S OFFICE

M.D.B. & M.

0 800 1200 1600 2400 3200
SCALE - 1" = 800'

25866

ST ENGINEER'S OFFICE
1971 MAR 22 AM 10 51

NO.	BY	DATE	DESCRIPTION	CHK'D	APP'D
			REVISIONS		

DRAWN BY A.J.M./D.L.J. | APPROVED BY M.C.
JOB NO. | DATE MARCH, 1971

CGM. No. R-98-M-0

MAP
TO ACCOMPANY APPLICATION
TO CHANGE
THE PLACE OF USE
&
MANNER OF USE
OF CERTIFICATE NO. 4989
BY
TOWN OF CRESCENT VALLEY, NEVADA

CHILTON ENGINEERING
421 COURT STREET ELKO, NEVADA

W71005 | 0

25866