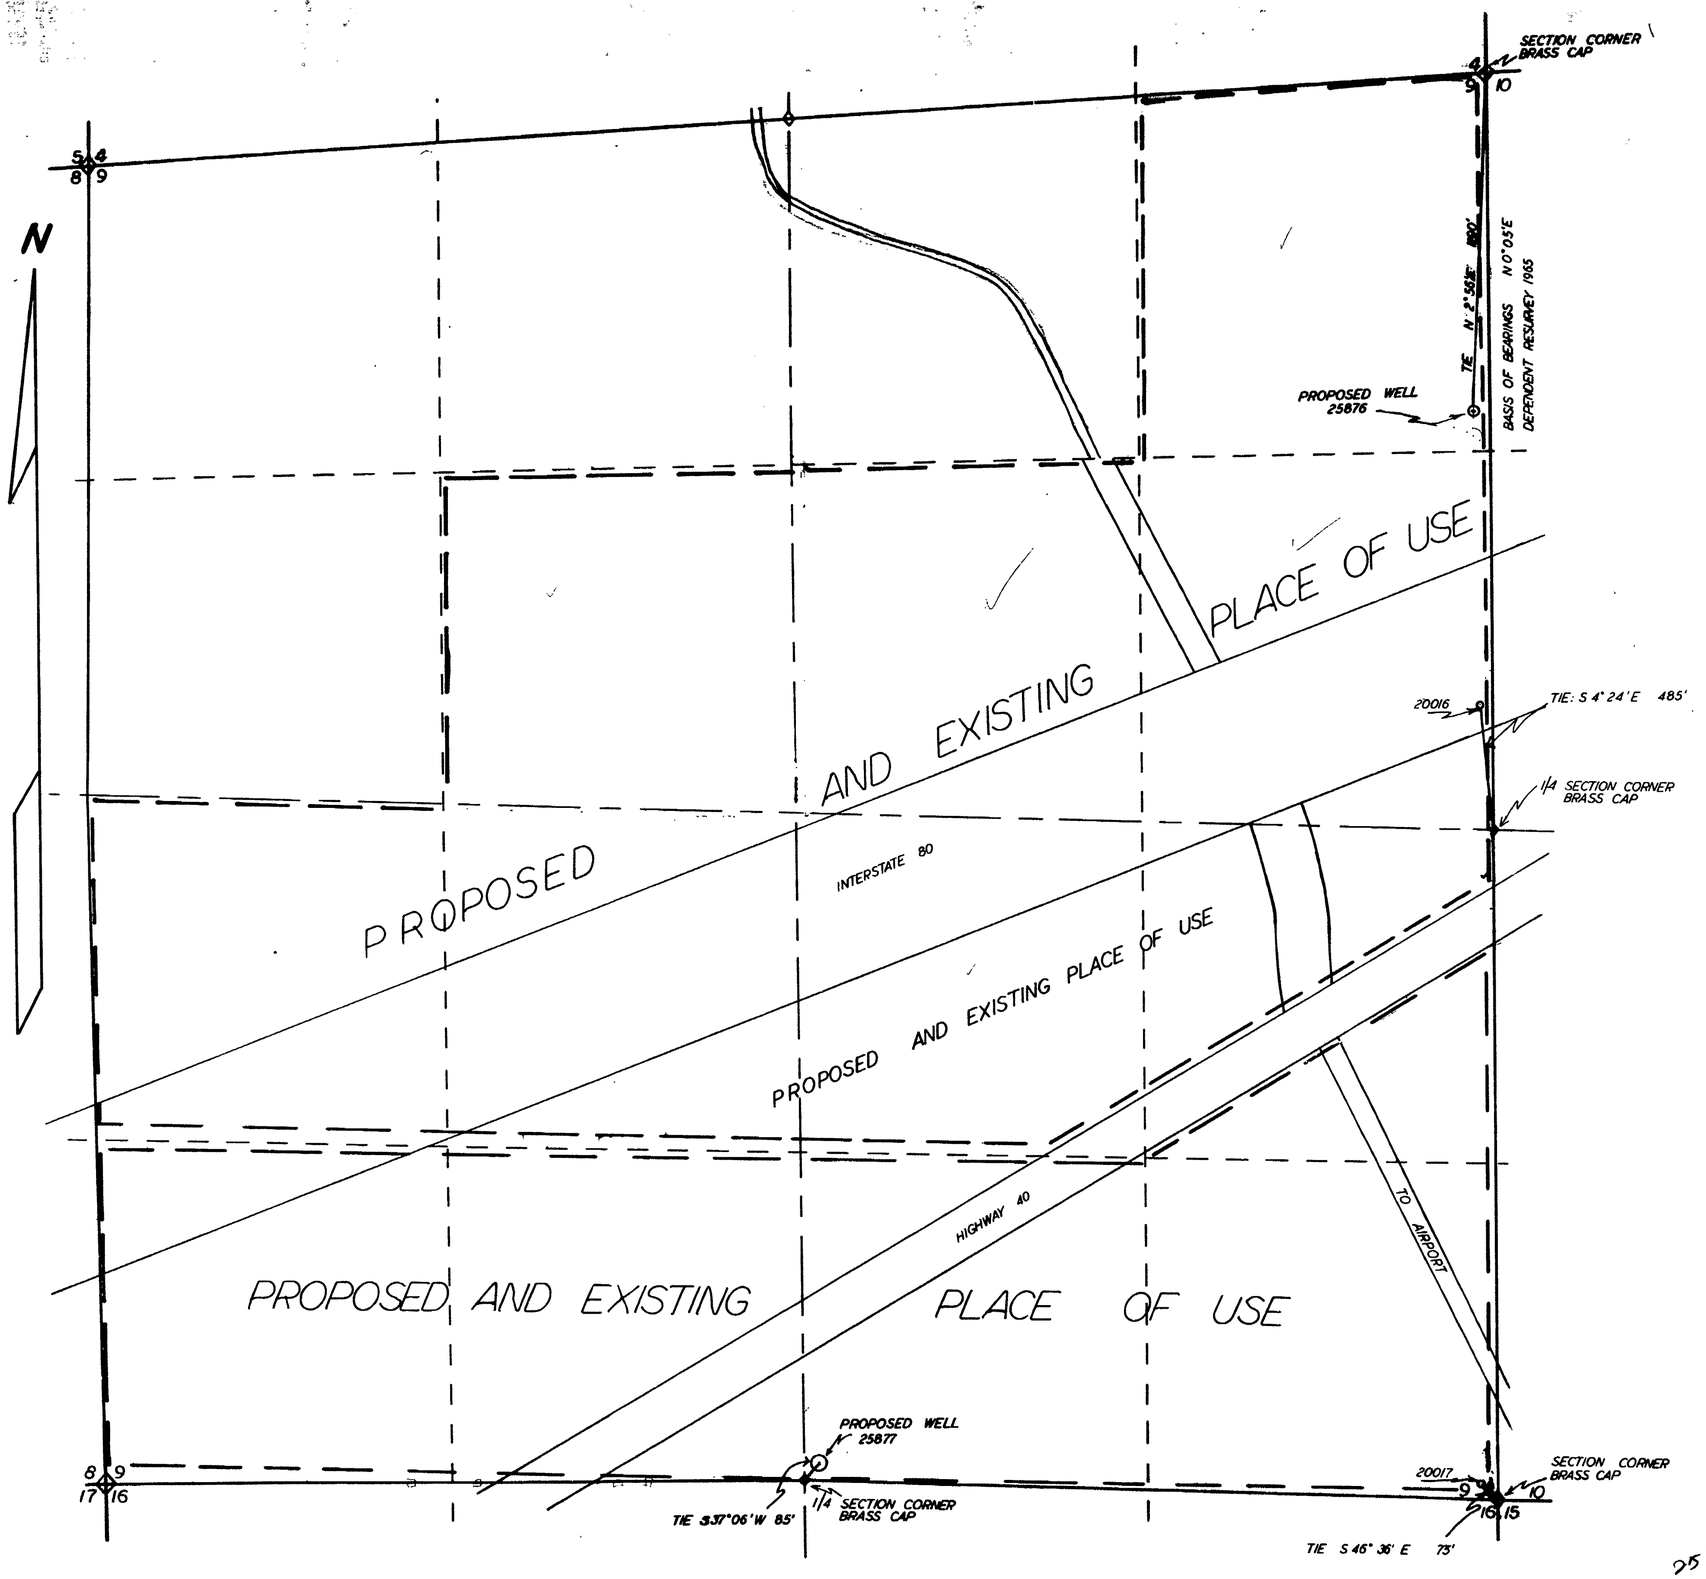

SEC 9 T.35N. R37E. M.D.B.&M.

STATE OF NEVADA } S.S.
COUNTY OF

I, J.R. Caldwell, being first duly sworn, despose and say that this map has been correctly drawn to the designated scale from field notes of a survey made by me, or under my supervision and direction, between the 3RD day of FEBRUARY and the 4TH day of 1971; that it truly and correctly represents the proposed location and extent of the works used to divert water from UNDERGROUND in HUMBOLDT County, by FRANK V. RUECKL, JR. for irrigation purposes. That the proposed point of diversion, the approximate location and size of the diverting channel, all reservoirs or basins, the location and names of all other works which will cross or connect with the proposed works, and the boundary of all lands, showing by 40-acre subdivisions the areas proposed to be irrigated, are fully and correctly designated thereon.

J R Caldwell
State Water Rights Surveyor #276

SURVEYOR - STATE OF NEVADA
J. R. CALDWELL
No. 276

Subscribed and sworn to before me this 4TH day of FEBRUARY, 1971.

Carol M. Acree

CAROL M. ACREE
Notary Public -- State of Nevada
Humboldt County
My Commission Expires July 26, 1971

SCALE- 1" = 300'

300 0 300 600 900 1200

FILED
FEB 9 1971
STATE ENGINEER'S OFFICE

RECEIVED
1971
STATE ENGINEER'S OFFICE

25876

MAP TO ACCOMPANY APPLICATION TO CHANGE THE POINT OF DIVERSION

FOR IRRIGATION & DOMESTIC
BY FRANK V. RUECKL, JR.
FROM UNDERGROUND
IN HUMBOLDT COUNTY NEVADA

25877 25876