ONE SHEET ONLY

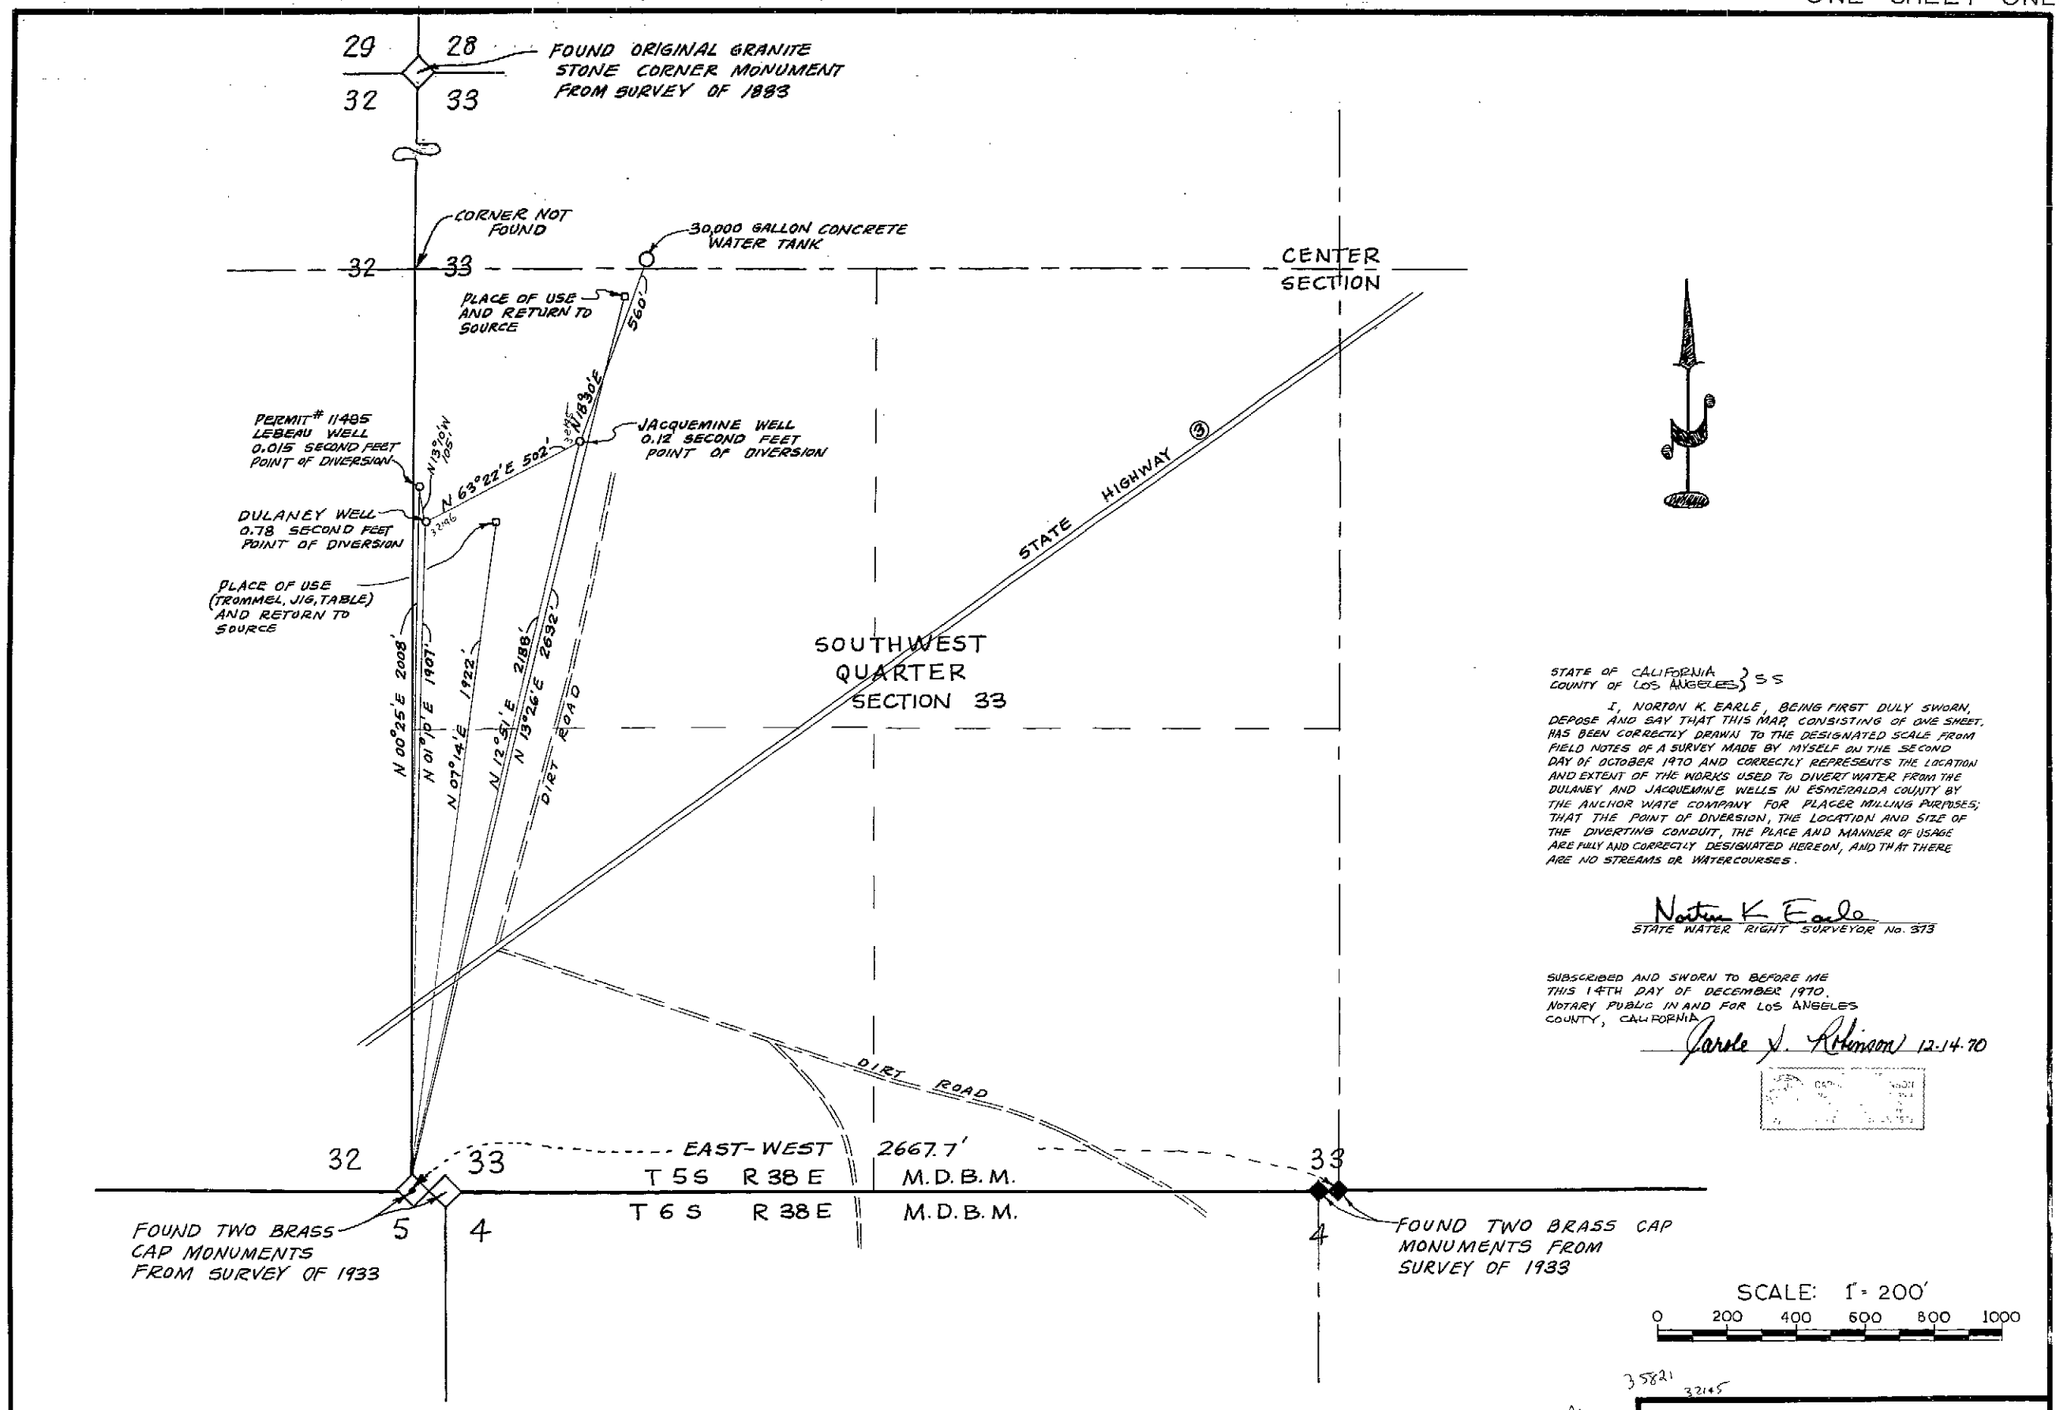

STATE OF CALIFORNIA } SS
COUNTY OF LOS ANGELES }

I, NORTON K. EARLE, BEING FIRST DULY SWORN, DEPOSE AND SAY THAT THIS MAP CONSISTING OF ONE SHEET, HAS BEEN CORRECTLY DRAWN TO THE DESIGNATED SCALE FROM FIELD NOTES OF A SURVEY MADE BY MYSELF ON THE SECOND DAY OF OCTOBER 1970 AND CORRECTLY REPRESENTS THE LOCATION AND EXTENT OF THE WORKS USED TO DIVERT WATER FROM THE DULANEY AND JACQUEMINE WELLS IN ESMERALDA COUNTY BY THE ANCHOR WATE COMPANY FOR PLACER MILLING PURPOSES; THAT THE POINT OF DIVERSION, THE LOCATION AND SIZE OF THE DIVERTING CONDUIT, THE PLACE AND MANNER OF USAGE ARE FULLY AND CORRECTLY DESIGNATED HEREON, AND THAT THERE ARE NO STREAMS OR WATERCOURSES.

Norton K. Earle
STATE WATER RIGHT SURVEYOR No. 373

SUBSCRIBED AND SWORN TO BEFORE ME THIS 14TH DAY OF DECEMBER 1970.
NOTARY PUBLIC IN AND FOR LOS ANGELES COUNTY, CALIFORNIA
Carole J. Atkinson 12-14-70

FILED
DEC 18 1970
STATE ENGINEER'S OFFICE

35821
32145
25894
893

MAP TO ACCOMPANY
APPLICATION TO APPROPRIATE WATER
FOR PLACER MILLING
BY THE
ANCHOR WATE COMPANY
FROM THE
DULANEY AND JACQUEMINE WELLS

THE BEARING "EAST-WEST" FOR THE TOWNSHIP LINE WAS USED AS THE BASIS OF BEARINGS FOR THIS MAP.

FISH LAKE VALLEY HYDROLOGIC BASIN
U.S.G.S. QUAD SHEET - SOLDIER PASS

35821 25894 25893