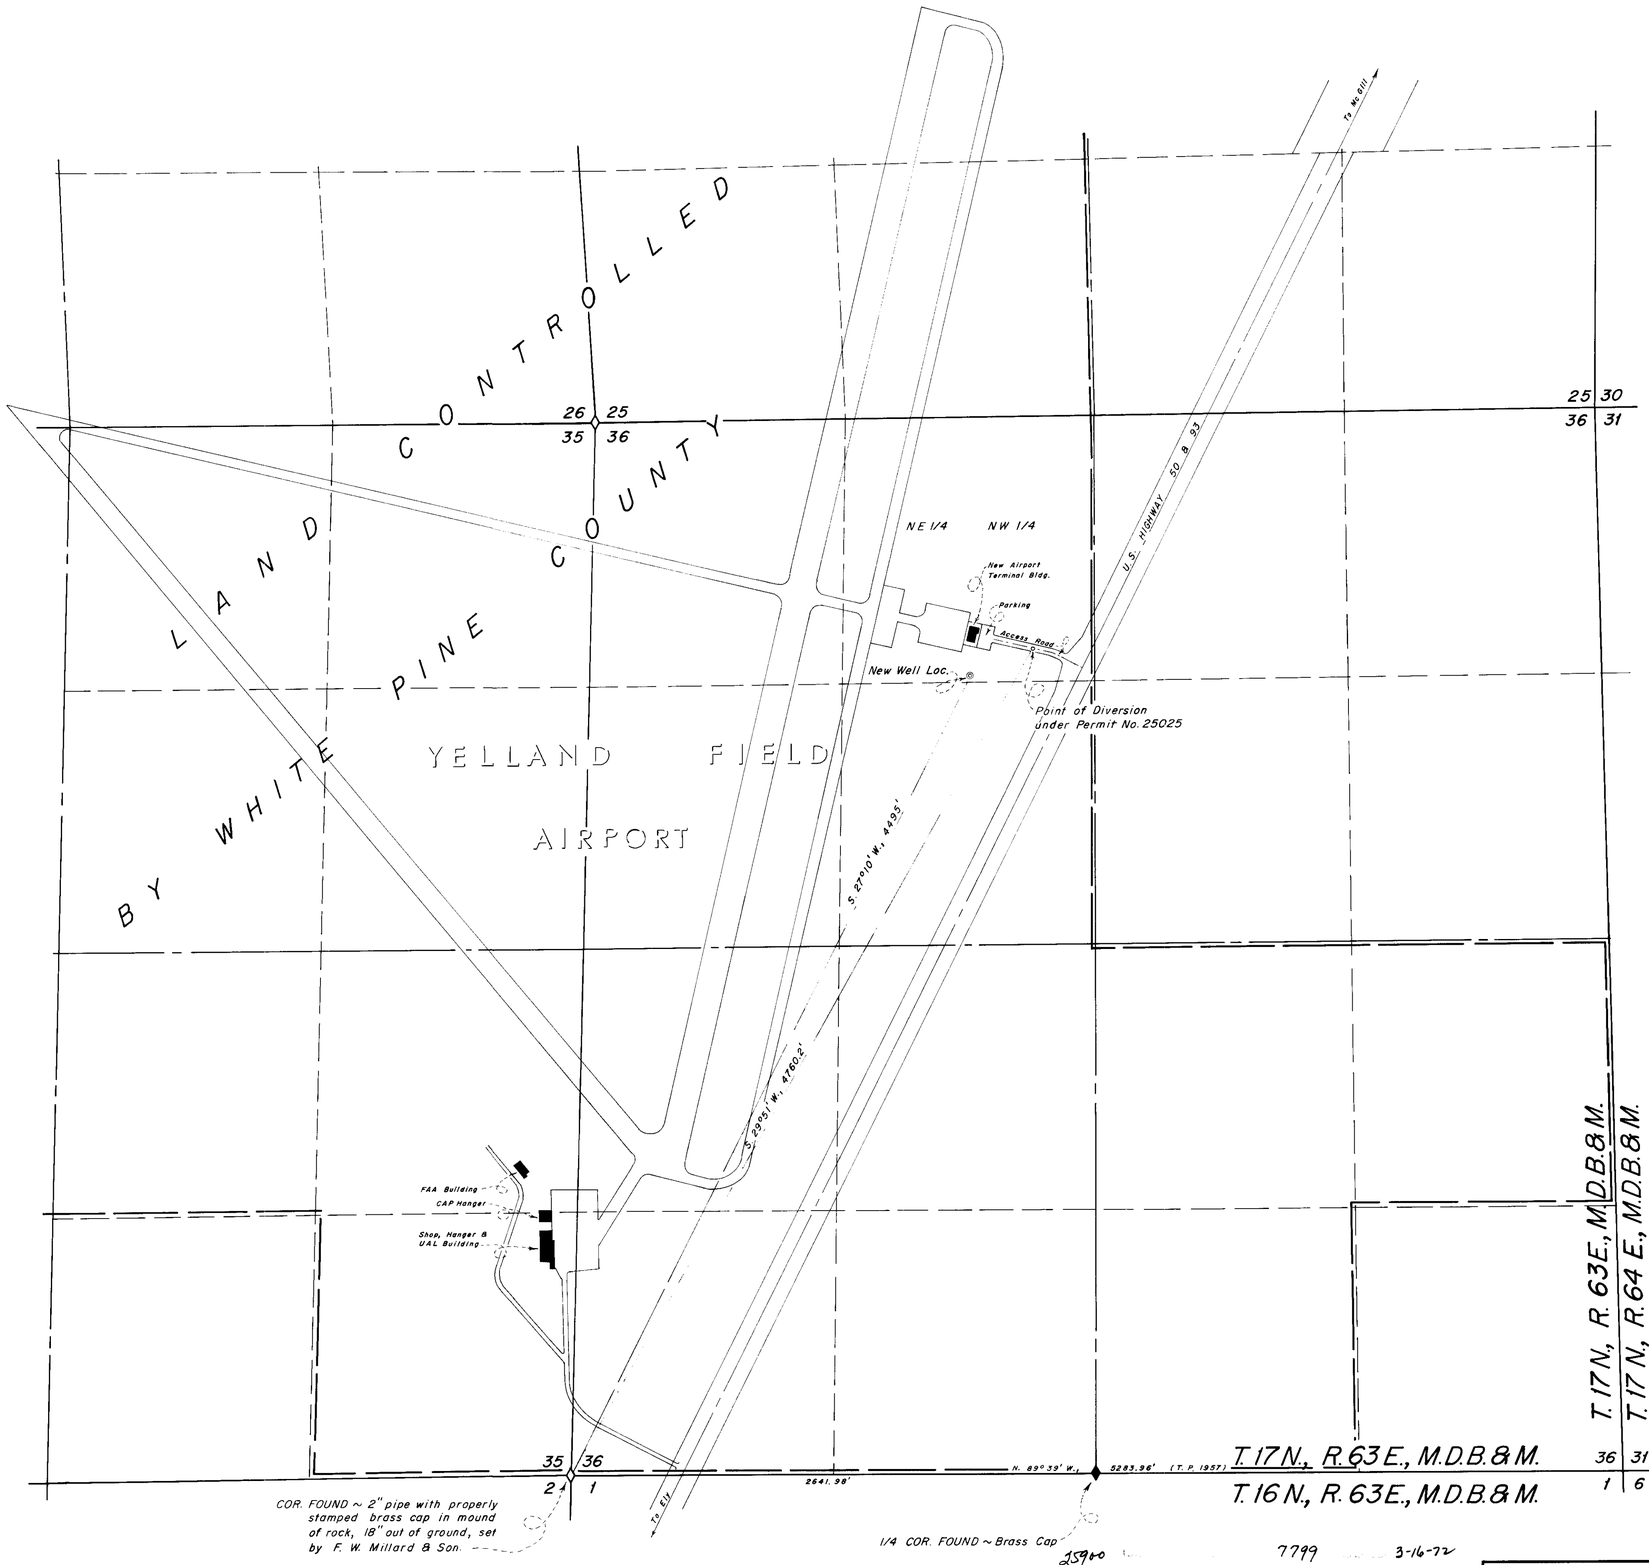

25900 7799 3-16-72

STATE OF NEVADA
County of White Pine } ss.

I, Henry C. Conrad, being first duly sworn, depose and say that this map, consisting of one sheet, has been correctly drawn to the designated scale from field notes of a survey made under my supervision and direction between the 16th day of December, 1970 and the 18th day of December, 1970, that it truly and correctly represents the proposed location and extent of the works used to divert water from underground source in White Pine County by White Pine County for Quasi-Municipal purposes. That the proposed point of diversions, the facility served by the well, the approximate size and capacity of the diverting conduit, and the location and names of all other works or streams which are crossed by or connected with said works, are fully and correctly designated hereon.

Henry C. Conrad
State Water Right Surveyor

Subscribed and sworn to before me this 22nd day of December, 1970

Ingrid A. Reid
Notary Public in and for White Pine County, Nevada

Basis of Bearing:
South Line of Section 36,
T. 17 N., R. 63 E., M.D.B. & M.

0 400 800 1200 1600
Scale 1" = 400'

MILLARD-SPINK ASSOCIATES, INC.

DATE	DESCRIPTION

FIELD	W.L.N.	CHECK	
DETAIL	I.A.K.	APPROVED	
DESIGN		FILE No.	
TRACING	I.A.K.	DR'G. No.	

MAP TO ACCOMPANY APPLICATION
TO CHANGE POINT OF DIVERSION
UNDER PERMIT No. 25025
FOR QUASI-MUNICIPAL
BY WHITE PINE COUNTY
FROM UNDERGROUND SOURCE

MILLARD - SPINK ASSOCIATES, INC.
ENGINEERS - PLANNERS - SURVEYORS
ELY, NEVADA 12-21-70

81821 74450 71541 25900