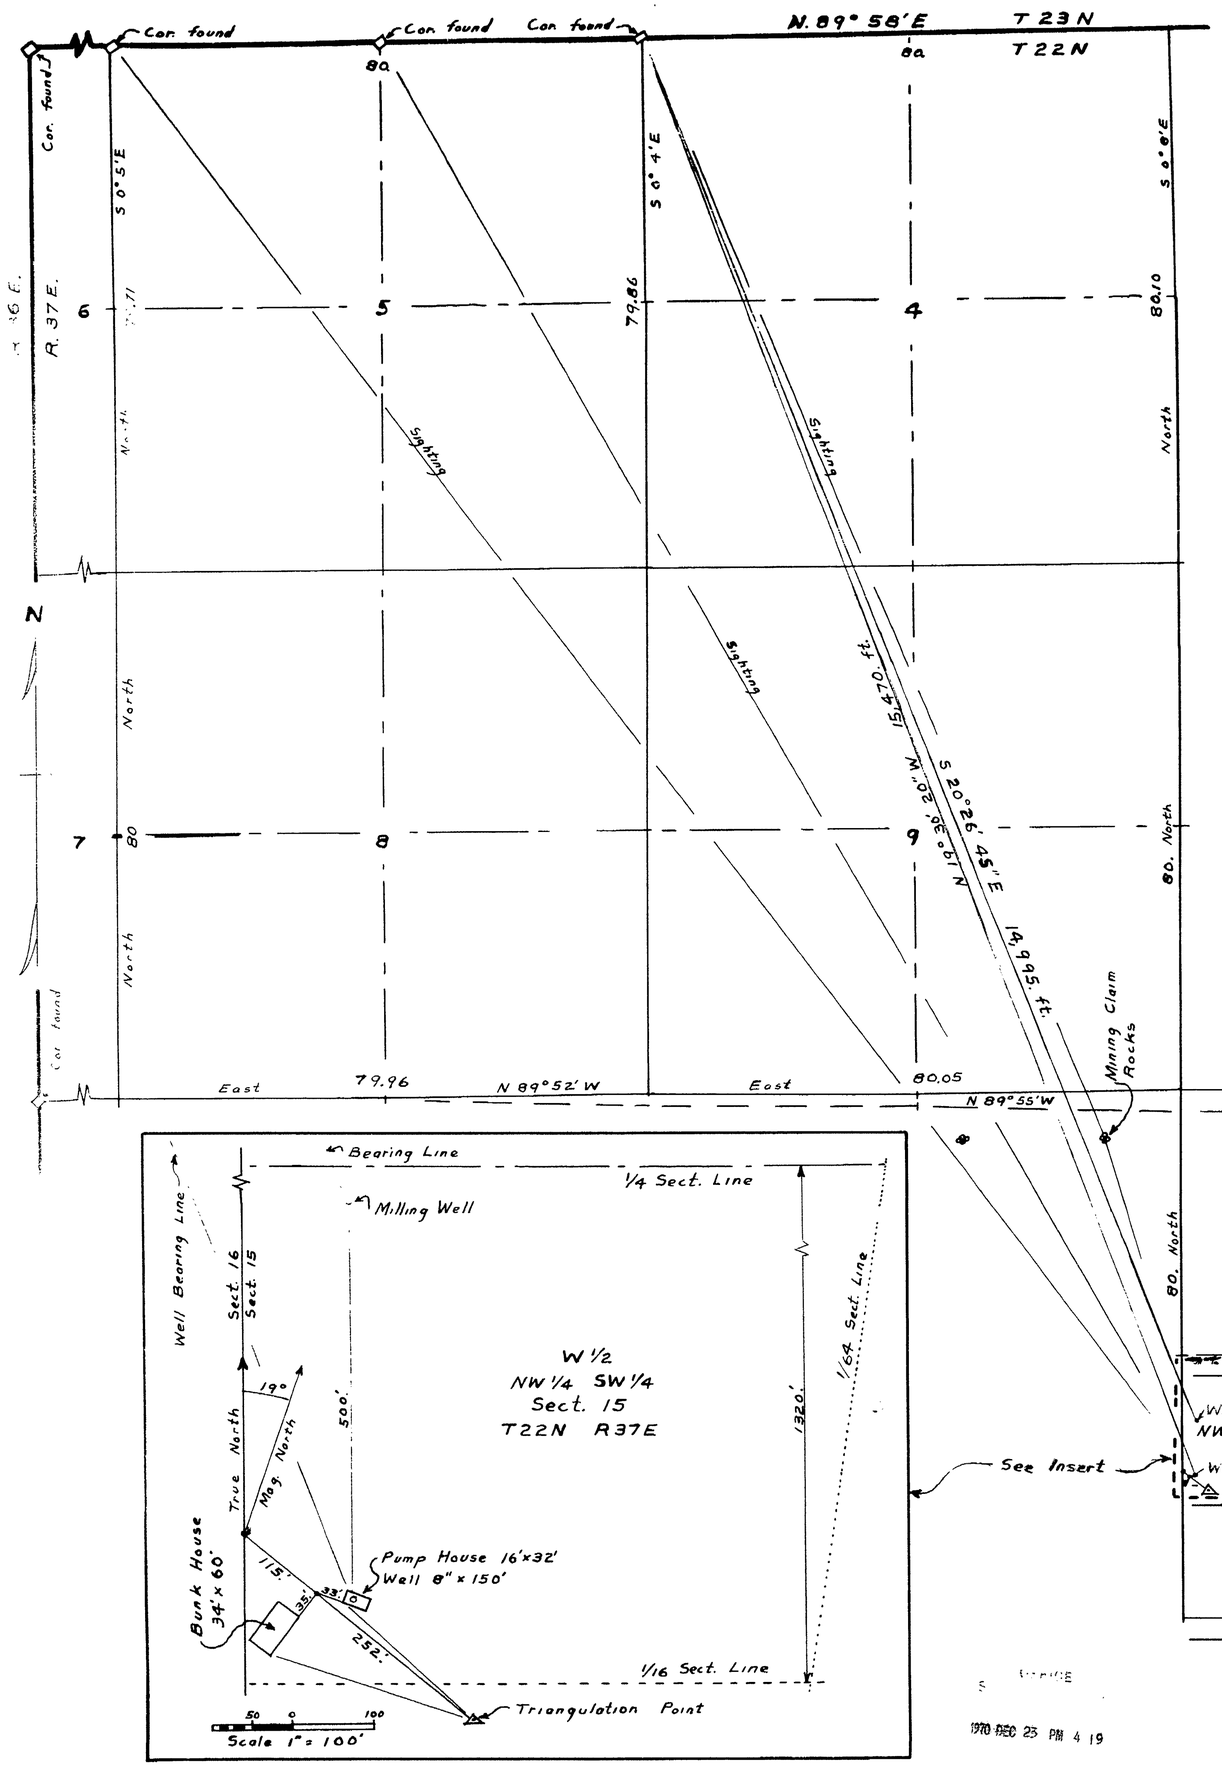

Ref: 15 Min. Quad. Sheet
Humboldt Salt Marsh
N3945 1966

B.L.M. Township Plat
1124 1882

Found Corners Were
Rock Piles With Metal
Fence Posts & B.L.M.~I.D.

Section Lines Are
Protracted Per 1124

STATE OF NEVADA
COUNTY OF CARSON City } SS

I, Joseph Wm. Whittle, being first duly sworn, depose and say that this map, consisting of one sheet has been correctly drawn to the designated scale from field notes of a survey made by me on the 16th day of Dec. 1970, that it truly and correctly represents the proposed location and extent of the works used to divert water from Underground Source in CHURCHILL COUNTY, by Systems Milling Inc. for Mining, Milling, & Domestic purposes. That the proposed point of diversion and return, the location of the Camp the approximate size and capacity of the diverting conduit, and the location and names of all other works or streams which are crossed by or connected with said works, are fully and correctly designated hereon.

Joseph Wm. Whittle #388

Subscribed and sworn to before me this 23rd day of Dec. 1970 Notary Public in and for Carson City County, Nevada

Mrs. Kiela Sherwood

Scale 1" = 800.'

400 0 800 1600 2400
800 160

MAP

To Accompany Application to Appropriate Water for Mining, Milling, & Domestic Uses by the Systems Milling Inc. from an Underground Source in CHURCHILL COUNTY NEVADA

FILED
DEC 23 1970
STATE ENGINEER'S OFFICE

1970 DEC 23 PM 4 19

25917