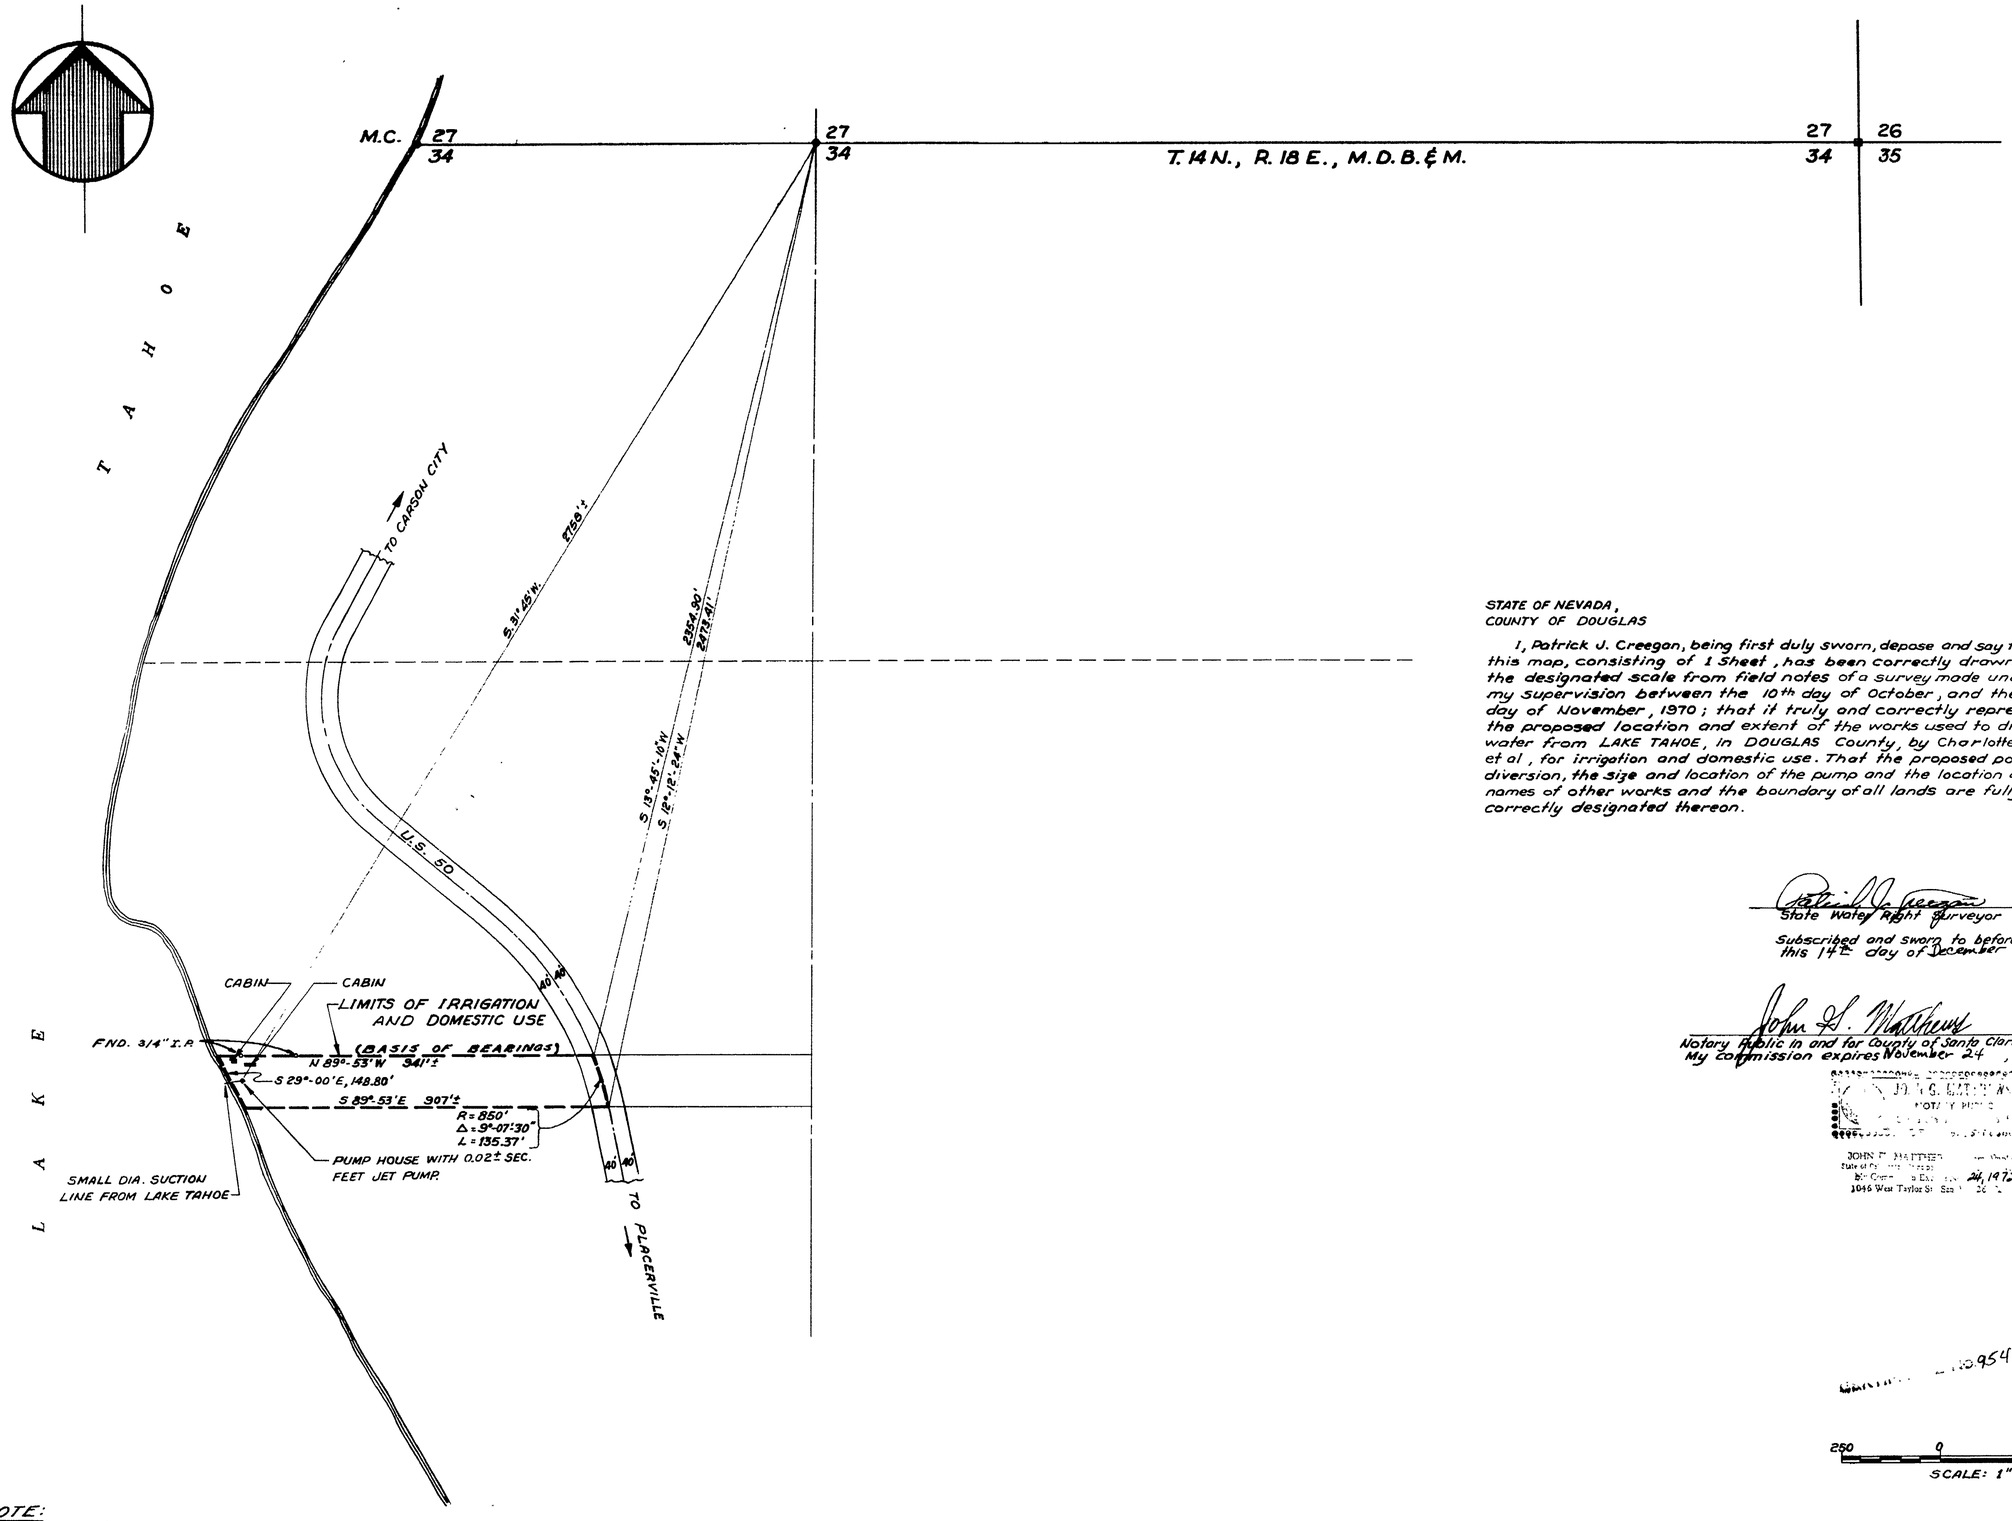


STATE OF NEVADA,
COUNTY OF DOUGLAS

I, Patrick J. Creegan, being first duly sworn, depose and say that this map, consisting of 1 Sheet, has been correctly drawn to the designated scale from field notes of a survey made under my supervision between the 10th day of October, and the 1st day of November, 1970; that it truly and correctly represents the proposed location and extent of the works used to divert water from LAKE TAHOE, in DOUGLAS County, by Charlotte Zocher, et al, for irrigation and domestic use. That the proposed point of diversion, the size and location of the pump and the location and names of other works and the boundary of all lands are fully and correctly designated thereon.

Patrick J. Creegan
State Water Right Surveyor

Subscribed and sworn to before me this 14th day of December 1970.

John G. Matthews
Notary Public in and for County of Santa Clara, California
My commission expires November 24, 1972.

JOHN G. MATTHEWS
NOTARY PUBLIC
JOHN G. MATTHEWS
Notary Public
Mt. Commission Expires Nov. 24, 1972.
1046 West Taylor St. San Jose, Calif.

250 0 250 500
SCALE: 1" = 200'

NOTE:
THE NORTH 1/4 CORNER OF SECTION 34 WAS NOT FOUND ON THIS SURVEY. TIES TO SAID 1/4 CORNER ARE AS SHOWN ON THE DEED FOR PUBLIC HIGHWAY FILED ON SEPT. 19, 1934 IN BOOK T OF DEEDS, PAGE 553, DOUGLAS COUNTY, NEVADA RECORDS

FILED
JAN 26 1971
STATE ENGINEER'S OFFICE

1971 JAN 26 AM 9 03

# MAP
TO ACCOMPANY APPLICATION
TO APPROPRIATE WATER
FOR IRRIGATION & DOMESTIC
BY CHARLOTTE ZOCHER, et al
FROM PUMPING FROM LAKE TAHOE
SURVEYED BY CREEGAN & DANGELO SAN JOSE, CALIFORNIA

25923

570-23