STATE OF NEVADA
County of White Pine } ss.

I, Henry C. Conrad, being first duly sworn, depose and say that this map, consisting of one sheet, has been correctly drawn to the designated scale from field notes of a survey made under my supervision and direction between the 4th day of February, 1971 and the 6th day of February, 1971, that it truly and correctly represents the proposed location and extent of the works used to divert water from underground source, in White Pine County, by William Cooper for irrigation and domestic purposes. That the proposed point of diversion, the approximate location and size of the diverting channel, all reservoirs or basins, the location and names of all other works which will cross or connect with the proposed works, and the boundary of all lands, showing by 40-Acre subdivisions the areas proposed to be irrigated, are fully and correctly designated thereon.

Henry C. Conrad
State Water Right Surveyor

Subscribed and sworn to before me this 11TH day of February, 1971.

Ingrid A. Klaich
Notary Public in and for White Pine County, Nevada

INGRID A. KLAICH
Notary Public State of Nevada
White Pine County, Nevada
My commission expires July 1, 1971

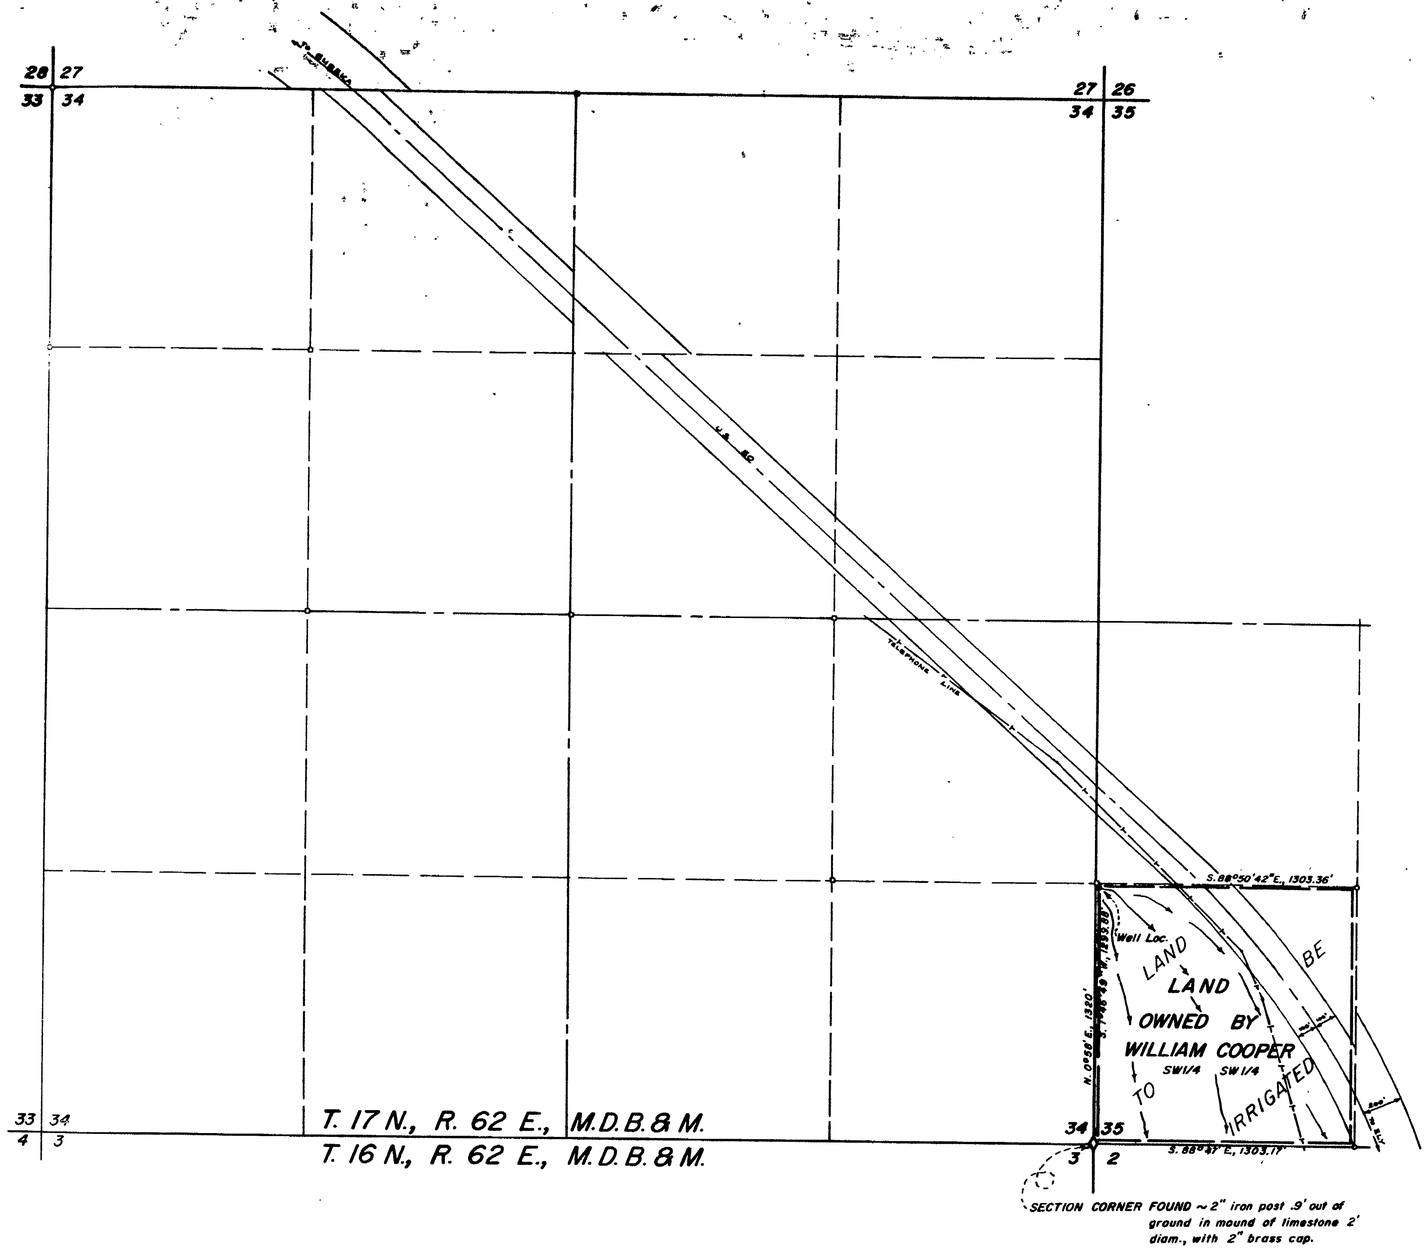

N

Basis of Bearing:
Solar Observation.

LEGEND:

- o Property corners set Febr. 1971.
- □ 4" x 4" posts set July 8, 1960

0 400 800 1200 1600
Scale 1" = 400'

M-S 25

25 969

FILED
FEB 17 1970
STATE ENGINEER'S OFFICE

RECEIVED
FEB 17 1971
STATE ENGINEER'S OFFICE

MILLARD-SPINK ASSOCIATES, INC.

DATE	DESCRIPTION

FIELD	W.L.N.	CHECK	
DETAIL		APPROVED	
DESIGN		FILE No.	
TRACING	Ink	DRG. No.	

MAP TO ACCOMPANY APPLICATION TO APPROPRIATE WATER

FOR IRRIGATION & DOMESTIC
BY WILLIAM COOPER
FROM UNDERGROUND SOURCE

MILLARD - SPINK ASSOCIATES, INC.
ENGINEERS - PLANNERS - SURVEYORS
ELY, NEVADA 2-8-71

25969