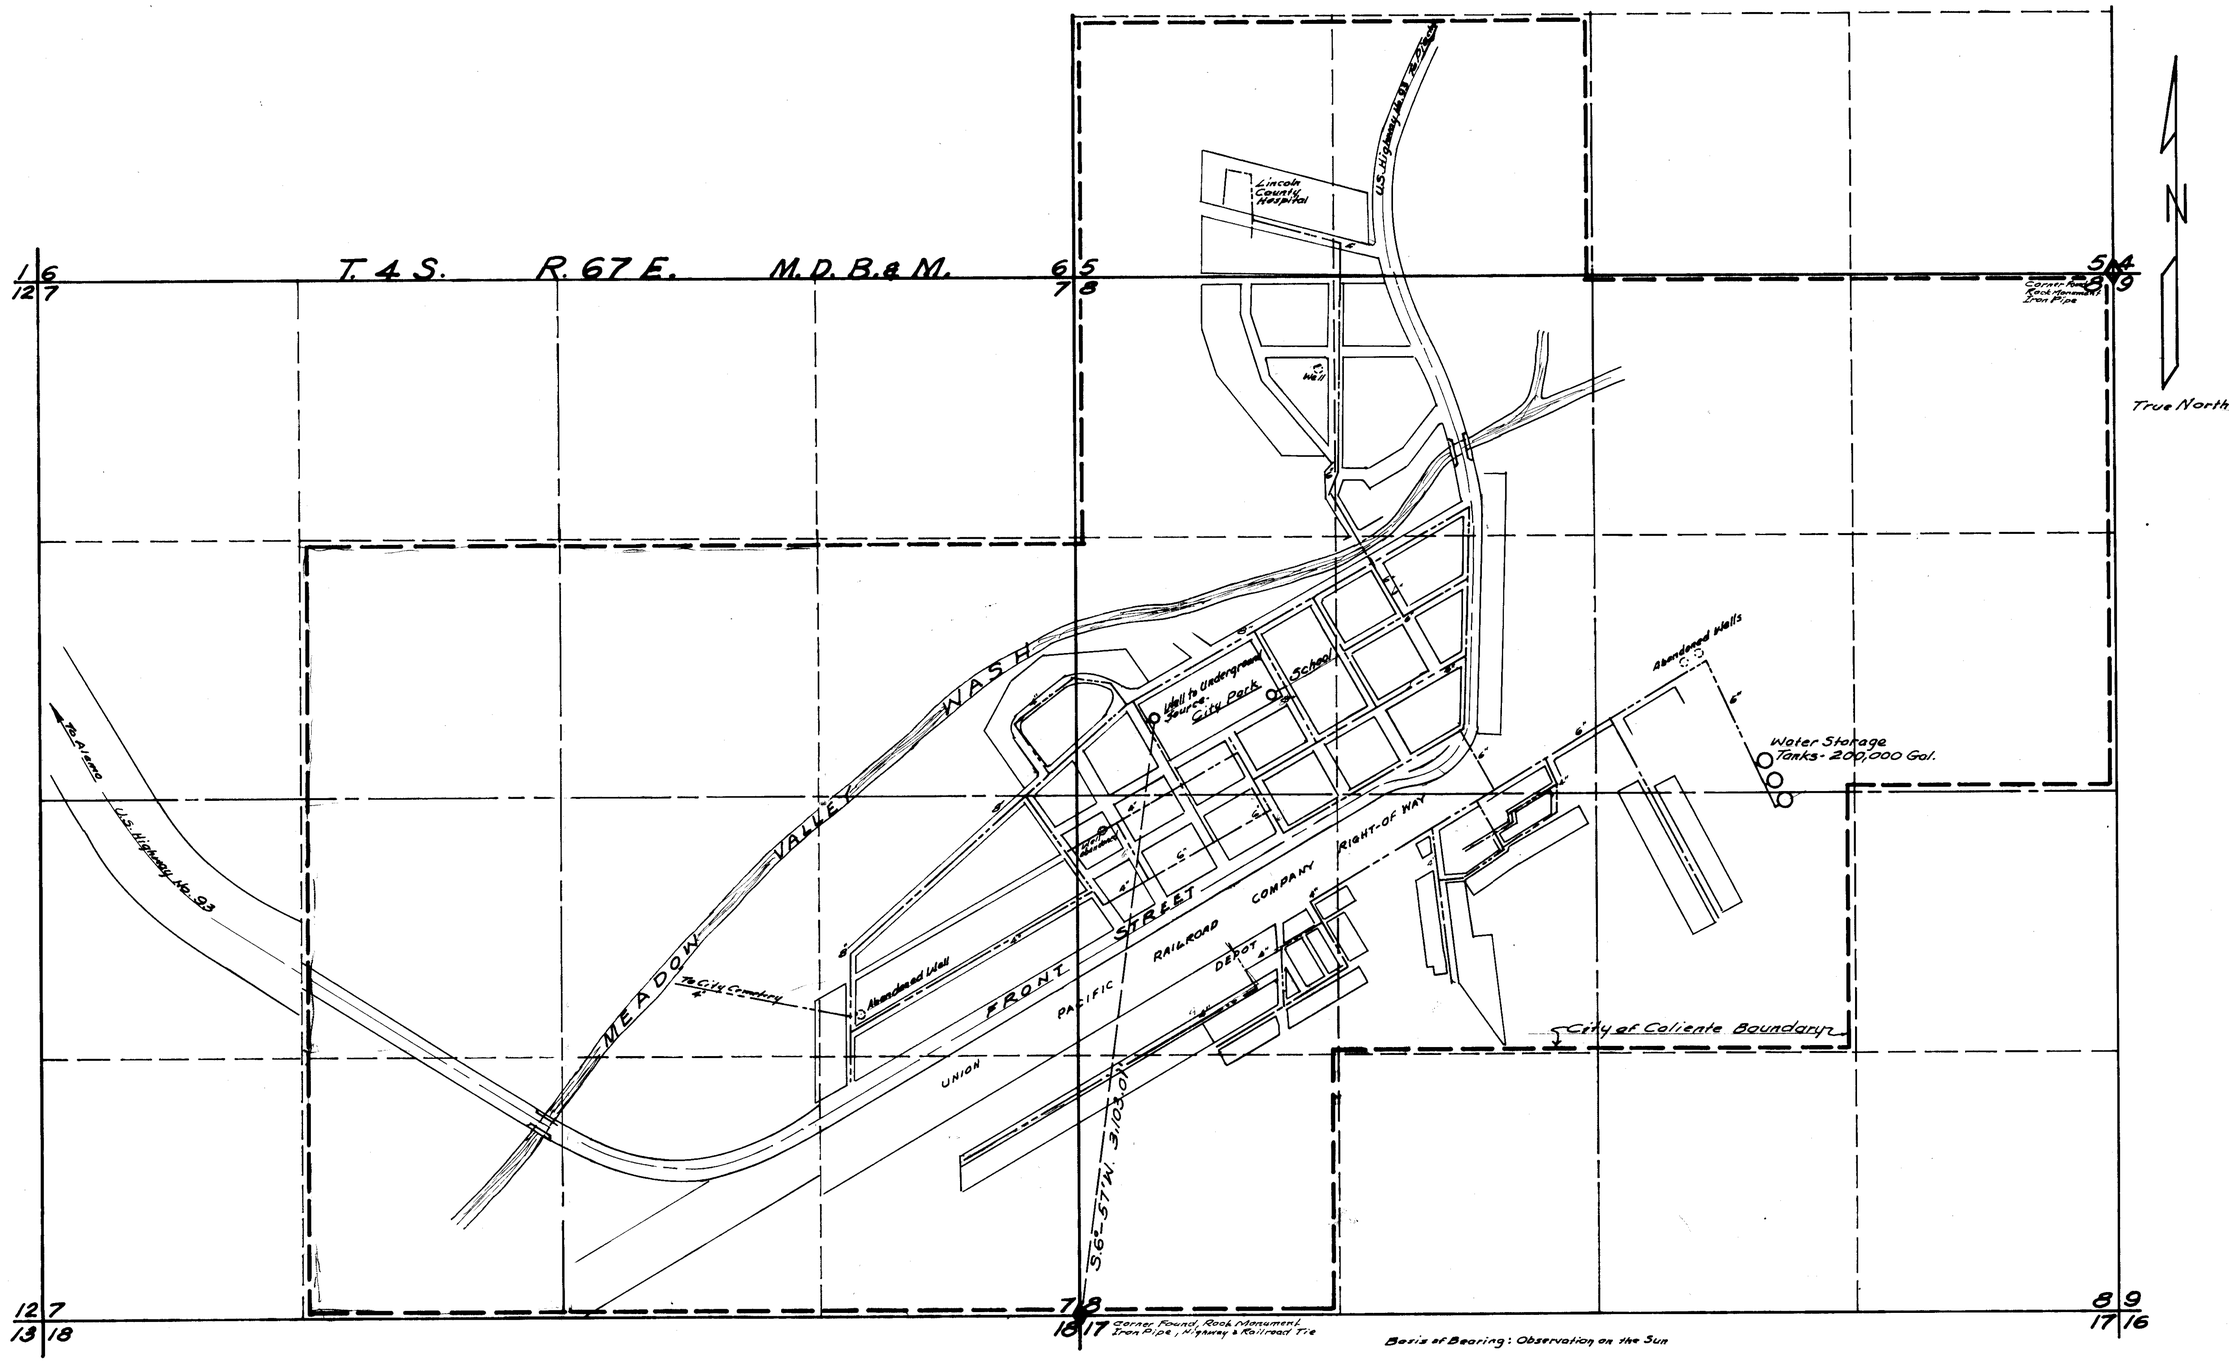

Basis of Bearing: Observation on the Sun

Water Mains, 2", 4", 6", 8"

State of Nevada } SS.
County of Lincoln }

I, Reginald G. Lee, being first duly sworn, depose and say that this map, consisting of One Sheet, has been correctly drawn to the designated scale from field notes of a survey made by me between the 26th day of January, and the 30th day of January, 1971, that it truly and correctly represents the location and extent of the Works used to divert water from an underground source, in Lincoln County, by the Incorporated City of Caliente, State of Nevada, there to be used for Municipal, Domestic and Culinary purposes. That the point of diversion, location and size of the water distribution system, storage facilities, location and extent of the land controlled by the applicant for which the water applied for is to be used for municipal, domestic and culinary purposes, together with the area served by the water system of said applicant within the corporate limits of said City of Caliente in each 40-Acre Subdivision thereof, and the location and names of other Works or Streams which are crossed by or connected with said Works are fully and correctly designated thereon.

Reginald G. Lee
State Water Right Surveyor

Subscribed and Sworn to before me
this 5th day of Feb., 1971
Barbara S. Mathews
Notary Public

BARBARA S. MATHEWS
Notary Public—State of Nevada
COUNTY OF LINCOLN
My Commission Expires Aug. 28, 1974

FILED
MAR 8 1971
STATE ENGINEER'S OFFICE

CERTIFICATE No. 8016 ISSUED 6-1-73

0 400' 800' 1200' 1600' 2000'
Scale 1" = 400'

RECEIVED
MAR 8 1971
STATE ENGINEER'S OFFICE

25970

RECEIVED
3 1 8 1971
STATE ENGINEER'S OFFICE

MAP

TO ACCOMPANY APPLICATION
TO APPROPRIATE WATER FOR
MUNICIPAL, DOMESTIC AND CULINARY
BY THE CITY OF CALIENTE
FROM UNDERGROUND SOURCE
Ser. No. 25970

83311 25970