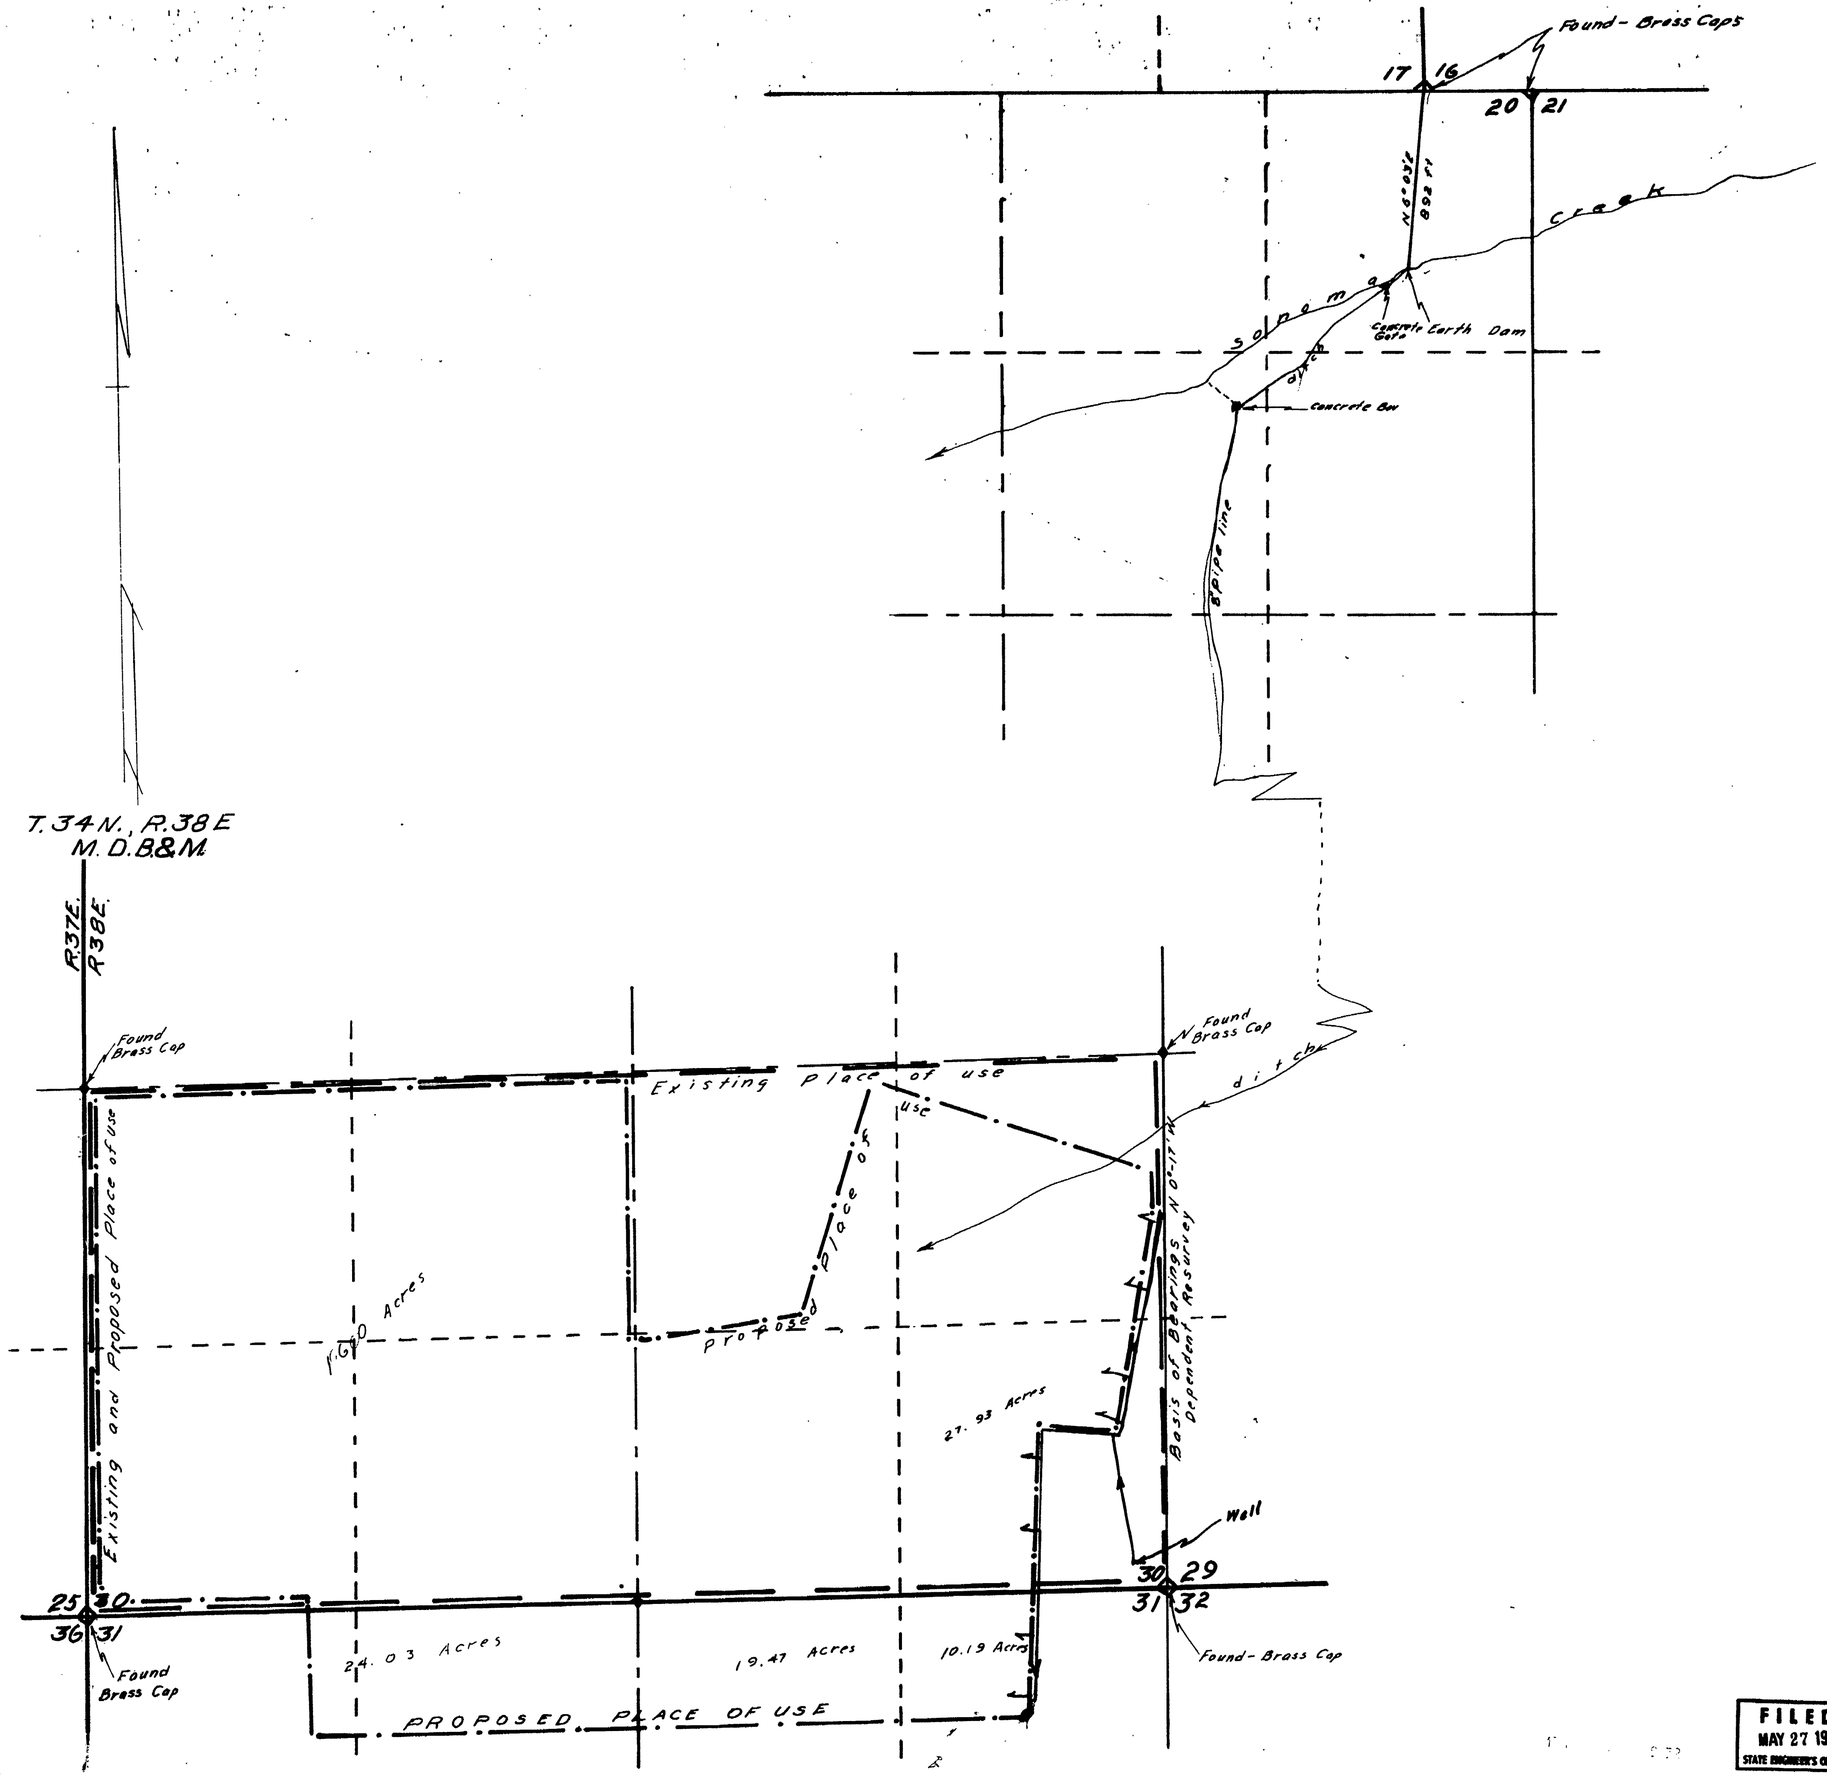

STATE OF NEVADA
COUNTY OF HUMBOLDT } S.S.

I, J.R. Caldwell, being first duly sworn, depose and say that this map has been correctly drawn to the designated scale from field notes of a survey mad by me on the 25th day of May, 1971; that it truly and correctly represents the proposed location and extent of the works used to divert water from Sonoma Creek in Pershing County, by Garrett Van Diest for irrigation purposes. That the proposed point of diversion, the approximate location and of the diverting channel, all reservoirs or basins, the location and names of all other works which will cross or connect with the proposed works, and the boundary of all lands, showing by 40-acre subdivision the areas proposed to be irrigated, are fully and correctly designated thereon.

J R Caldwell
State Water Right Surveyor

REGISTERED LAND SURVEYOR
J. R. CALDWELL
STATE OF NEVADA

Subscribed and sworn to before me. this 26th day of May, 1971.

James A Callahan

JAMES A. CALLAHAN
Notary Public — State of Nevada
Humboldt County
My Commission Expires Feb. 28, 1975

Scale 1" = 400'

400 0 400 800 1200 1600

FILED
MAY 27 1971
STATE ENGINEER'S OFFICE

MAP
TO ACCOMPANY APPLICATION TO CHANGE THE PLACE OF USE

FOR Irrigation
BY Garrett Van Diest
FROM Sonoma Creek
IN Pershing County, Nev.

25974