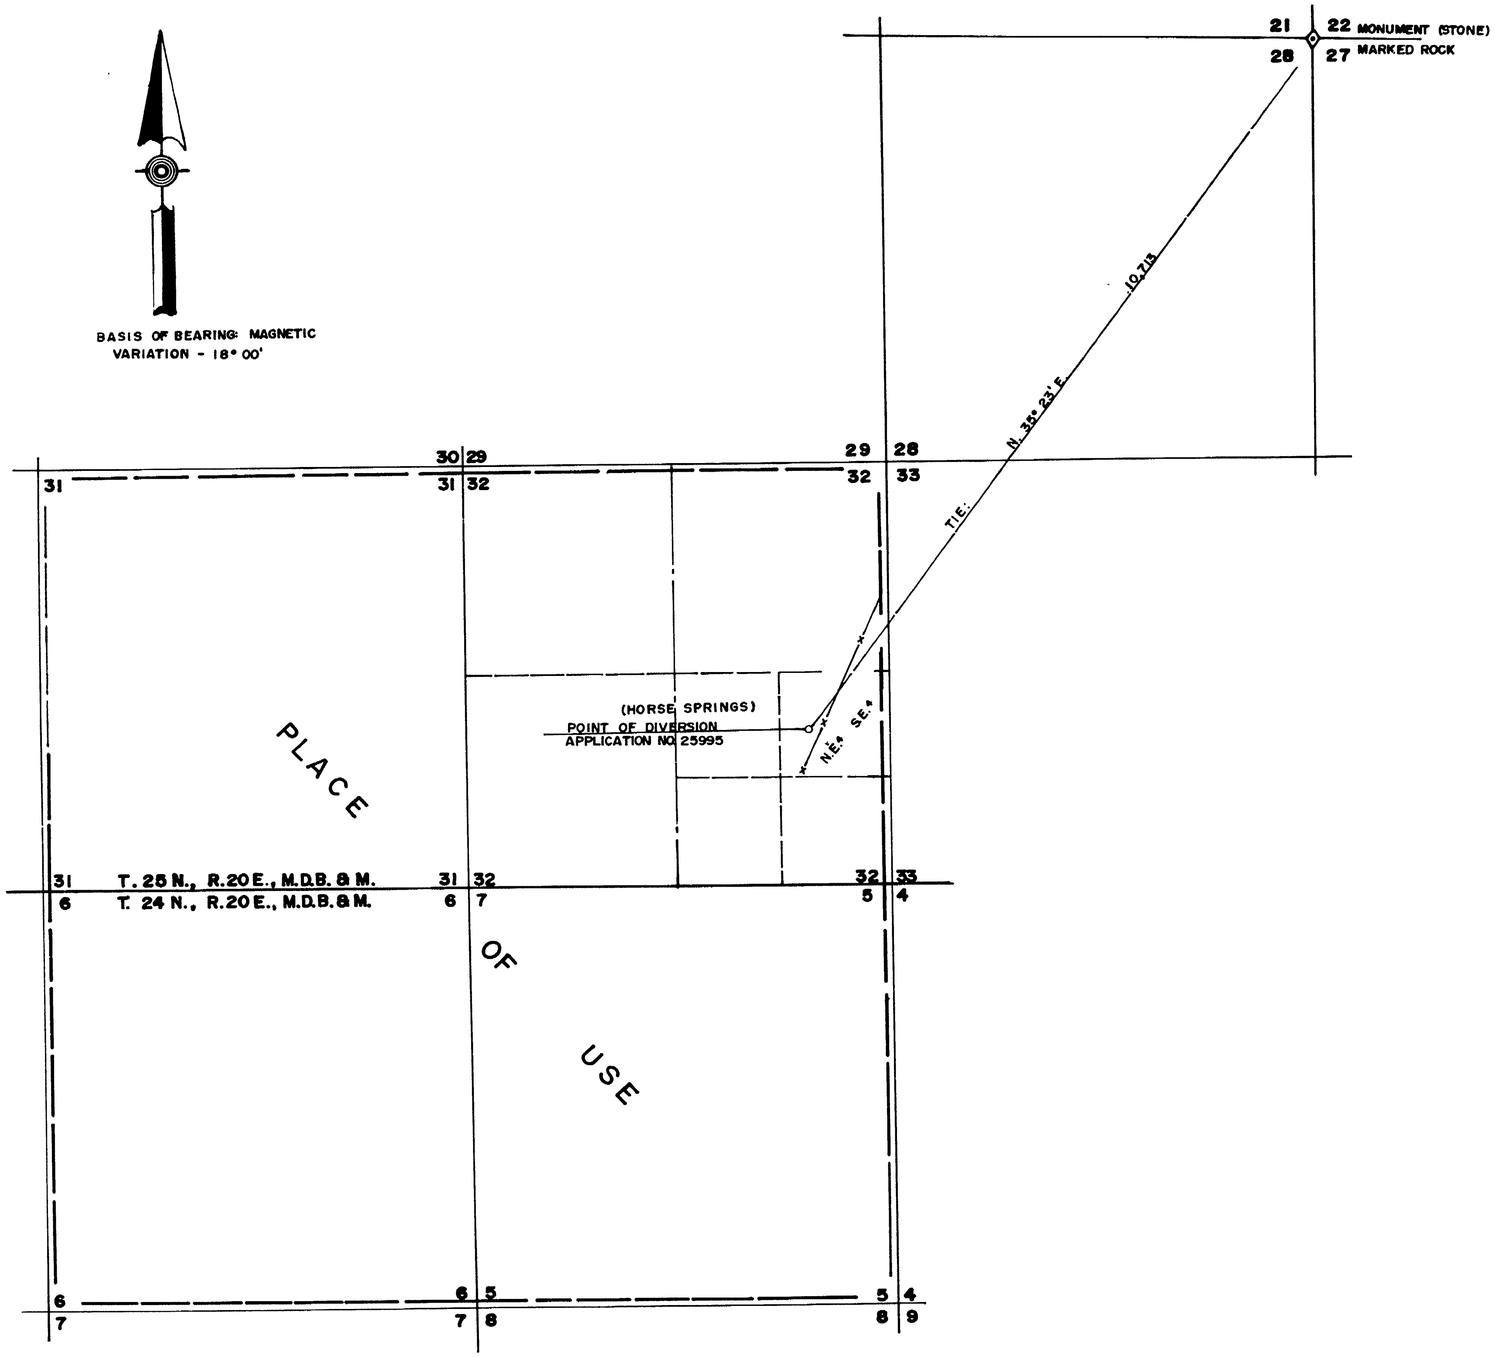


STATE OF NEVADA S.S.
COUNTY OF WASHOE

I, E. P. OSGOOD, JR. BEING FIRST DULY SWORN, DEPOSE AND SAY THAT THIS MAP CONSISTING OF 1 SHEET, HAS BEEN CORRECTLY DRAWN TO THE DESIGNATED SCALE FROM FIELD NOTES OF A SURVEY MADE BY ME ON THE 14TH DAY OF SEPTEMBER, 1971. THAT IT TRULY AND CORRECTLY REPRESENTS THE LOCATION AND EXTENT OF THE WORKS USED TO DIVERT WATER FROM UNDERGROUND SOURCES BY WELL IN WASHOE COUNTY, BY W. DALTON LA RUE, SR. & JUANITA S. LA RUE, FOR STOCKWATER AND DOMESTIC USE.

THAT THE PROPOSED POINT OF DIVERSION, THE APPROXIMATE LOCATION AND SIZE OF THE DIVERSION CHANNEL OR OTHER CONDUIT THE PLACE AND MANNER OF USE, AND THE LOCATION AND NAMES OF OTHER WORKS OR STREAMS WHICH ARE CROSSED BY OR CONNECTED WITH SAID WORKS ARE FULLY AND CORRECTLY DESIGNATED HEREON.

E. P. Osgood Jr.
E.P. OSGOOD, JR., ST. WTR. RT. SUR. NO. 294

SUBSCRIBED AND SWORN BEFORE ME THIS 23RD DAY OF SEPTEMBER, 1971

James R. Underwood
NOTARY PUBLIC

NOTARY PUBLIC IN AND FOR WASHOE COUNTY, NEVADA
MY COMMISSION EXPIRES: 4-17-72

SCALE: 1" = 1000'

0 1000 2000 3000 4000 5000

25995

MAP TO ACCOMPANY APPLICATION
TO APPROPRIATE WATER FOR STOCKWATER
AND DOMESTIC USE BY

**W. DALTON LA RUE, SR. & JUANITA S. LA RUE**

FROM HORSE SPRINGS - WASHOE, COUNTY NEVADA

SEPTEMBER 1971

E. P. OSGOOD, JR., ST. WTR. RT. SUR. NO. 294

FILED
SEP 24 1971
STATE ENGINEER'S OFFICE

25995