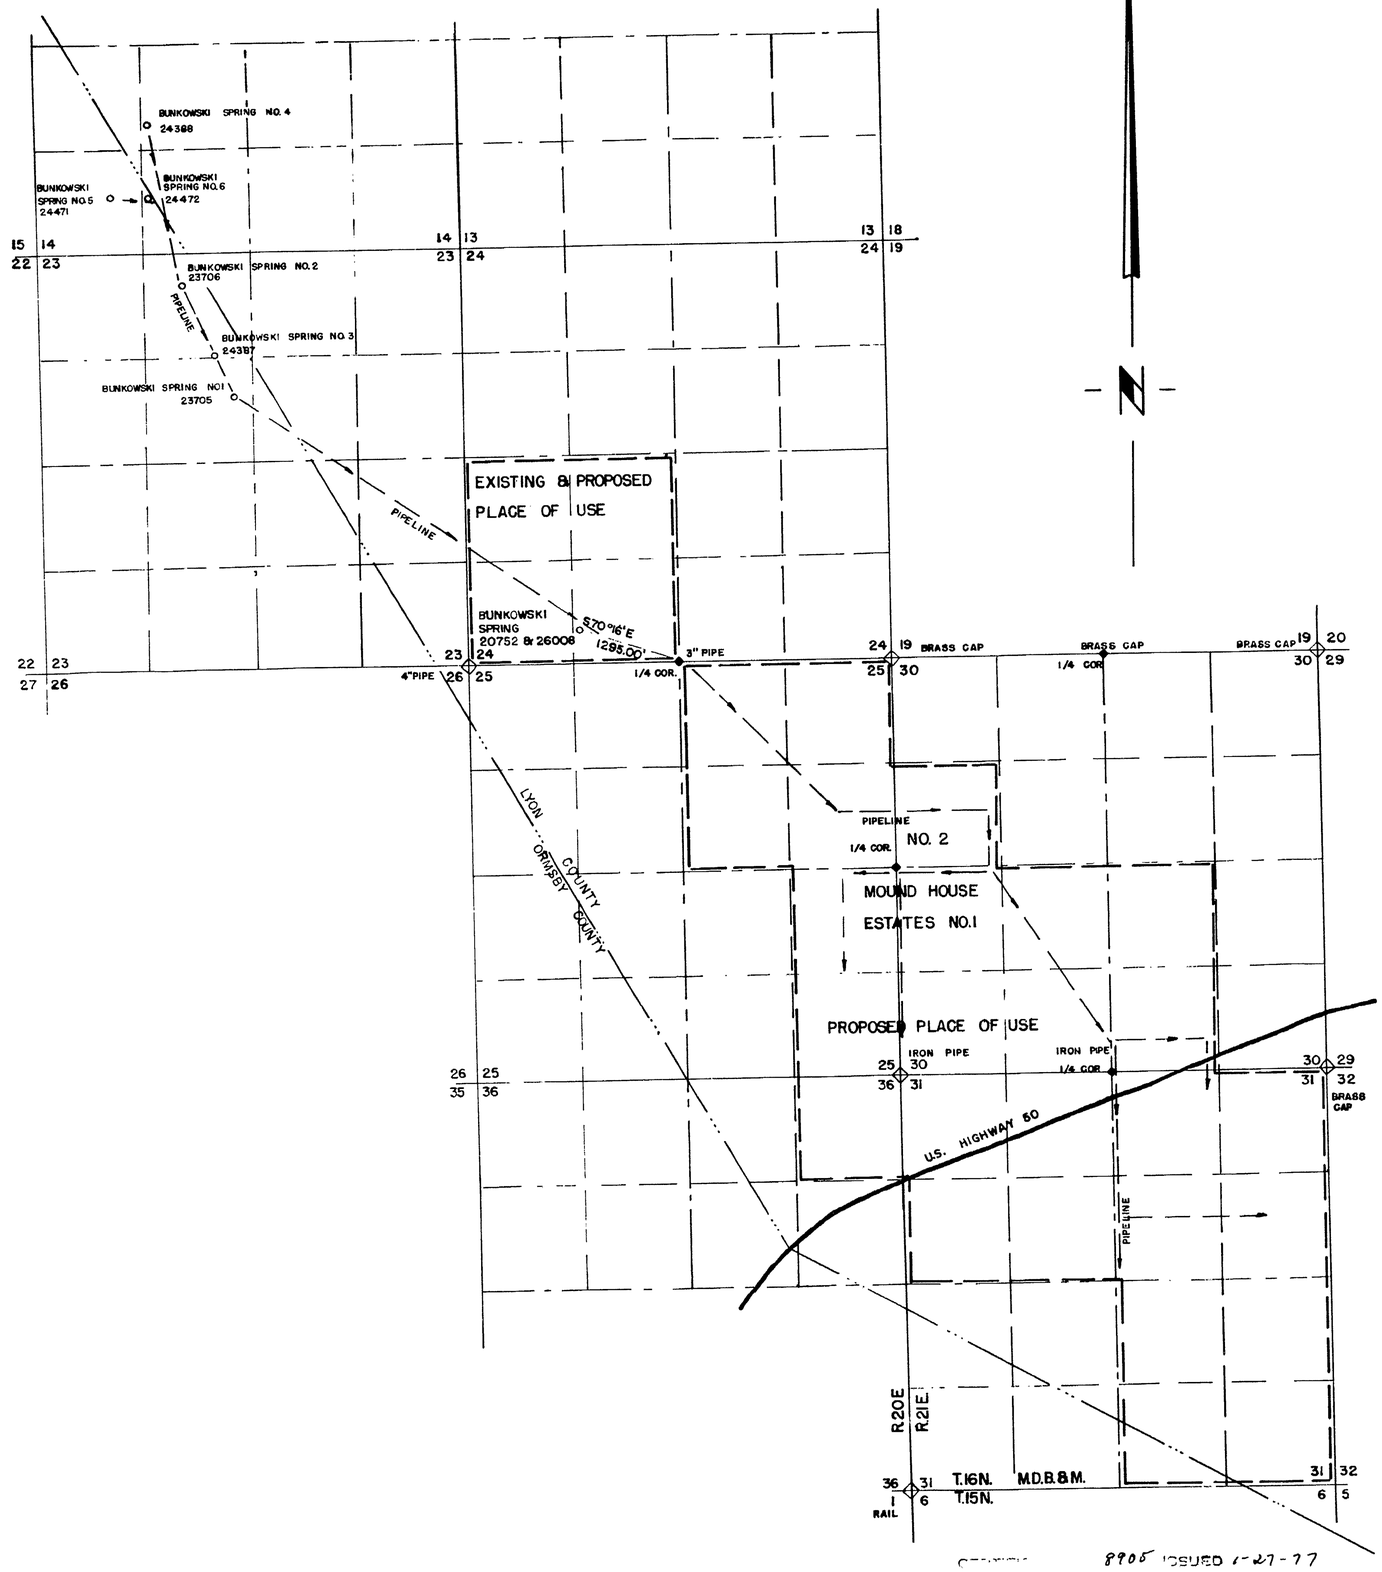

STATE of NEVADA }
CARSON CITY } ss.

I, Walter G. Reid, being first duly sworn, depose and say that this map consisting of one sheet, has been correctly drawn to the designated scale from field notes of a survey made by me on the 19th day of March, 1971, that it truly and correctly represents the original point of diversion and place and manner of use under permit no. 20752 and the new point of diversion and propsed place and manner of use and extent of the works used to divert water from Bunkowski Spring in Lyon County by August and Henrietta Bunkowski for quasi municipal (subdivision), and domestic purposes. That the proposed points of diversion, the approximate location and size of the diverting channel, all reservoirs or basins, the location and names of all other works which will cross or connect with the proposed works, and the boundary of all lands, showing by 40-acre subdivisions the area of place of use, are fully and correctly designated thereon.

Walter G. Reid
State Water Right Surveyor

Jean Williams
dated this 24th day of march, 1971

JEAN WILLIAMS
Notary Public State of Nevada
Carson City County
My Commission Expires Sept. 24, 1973

SCALE 1" = 1,000

0 250 500 1000 2000 3000 4000 5000

FILED
MAR 24 1971
STATE ENGINEER'S OFFICE

MAP TO ACCOMPANY APPLICATION
TO CHANGE PLACE & MANNER OF USE
PERMIT NO. 20752, OF WATER FOR
QUASI MUNICIPAL, (SUBDIVISION), & DOMESTIC USE
BY AUGUST AND HENRIETTA BUNKOWSKI
FROM BUNKOWSKI SPRING

26008