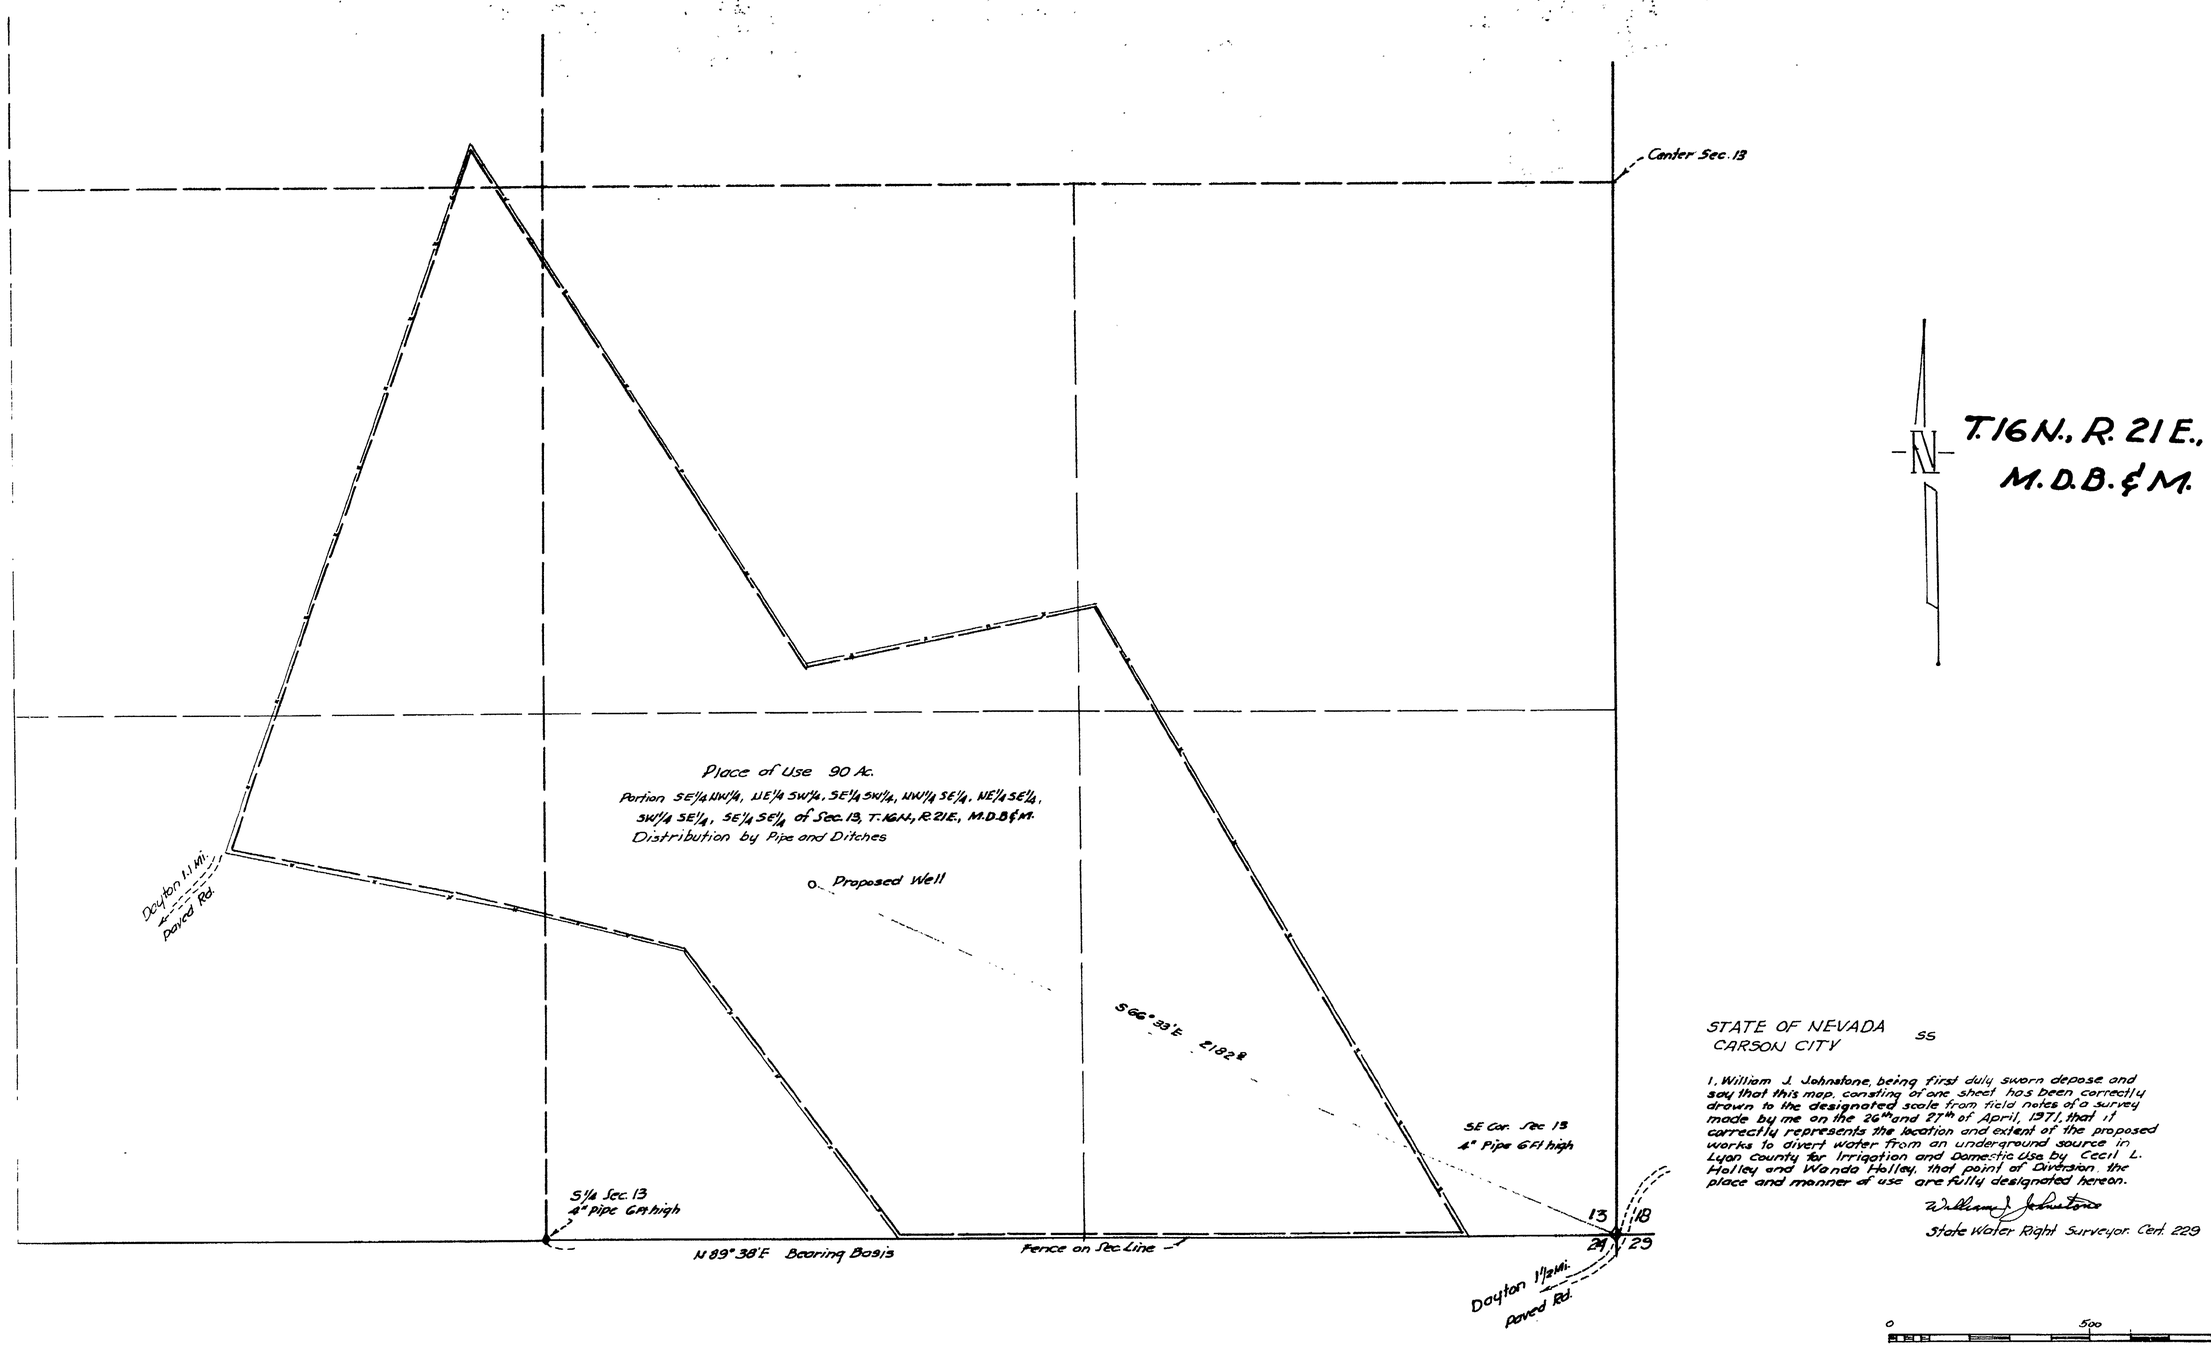

STATE OF NEVADA
CARSON CITY ss

I, William J. Johnstone, being first duly sworn depose and say that this map, consting of one sheet has been correctly drawn to the designated scale from field notes of a survey made by me on the 26th and 27th of April, 1971, that it correctly represents the location and extent of the proposed works to divert water from an underground source in Lyon County for Irrigation and Domestic Use by Cecil L. Holley and Wanda Holley, that point of Diversion the place and manner of use are fully designated hereon.

William J. Johnstone
State Water Right Surveyor. Cert. 229

0 500 1000
Scale 1 in. = 200 Ft.

Subscribed and sworn to before me this 3rd day of May, 1971.

Mrs. Hilda Sherwood
Notary Public in and for Carson City, State of Nevada
My Commission Expires July 1, 1973

MRS. HILDA SHERWOOD
Notary Public — State of Nevada
Ormsby County
My Commission Expires July 1, 1973

FILED
MAY 3, 1971
STATE ENGINEER'S OFFICE

MAP TO ACCOMPANY
APPLICATION TO APPROPRIATE WATER
FOR
IRRIGATION AND DOMESTIC
BY
CECIL L. HOLLEY AND WANDA HOLLEY
FROM
UNDERGROUND SOURCE
APRIL 28, 1971

26062