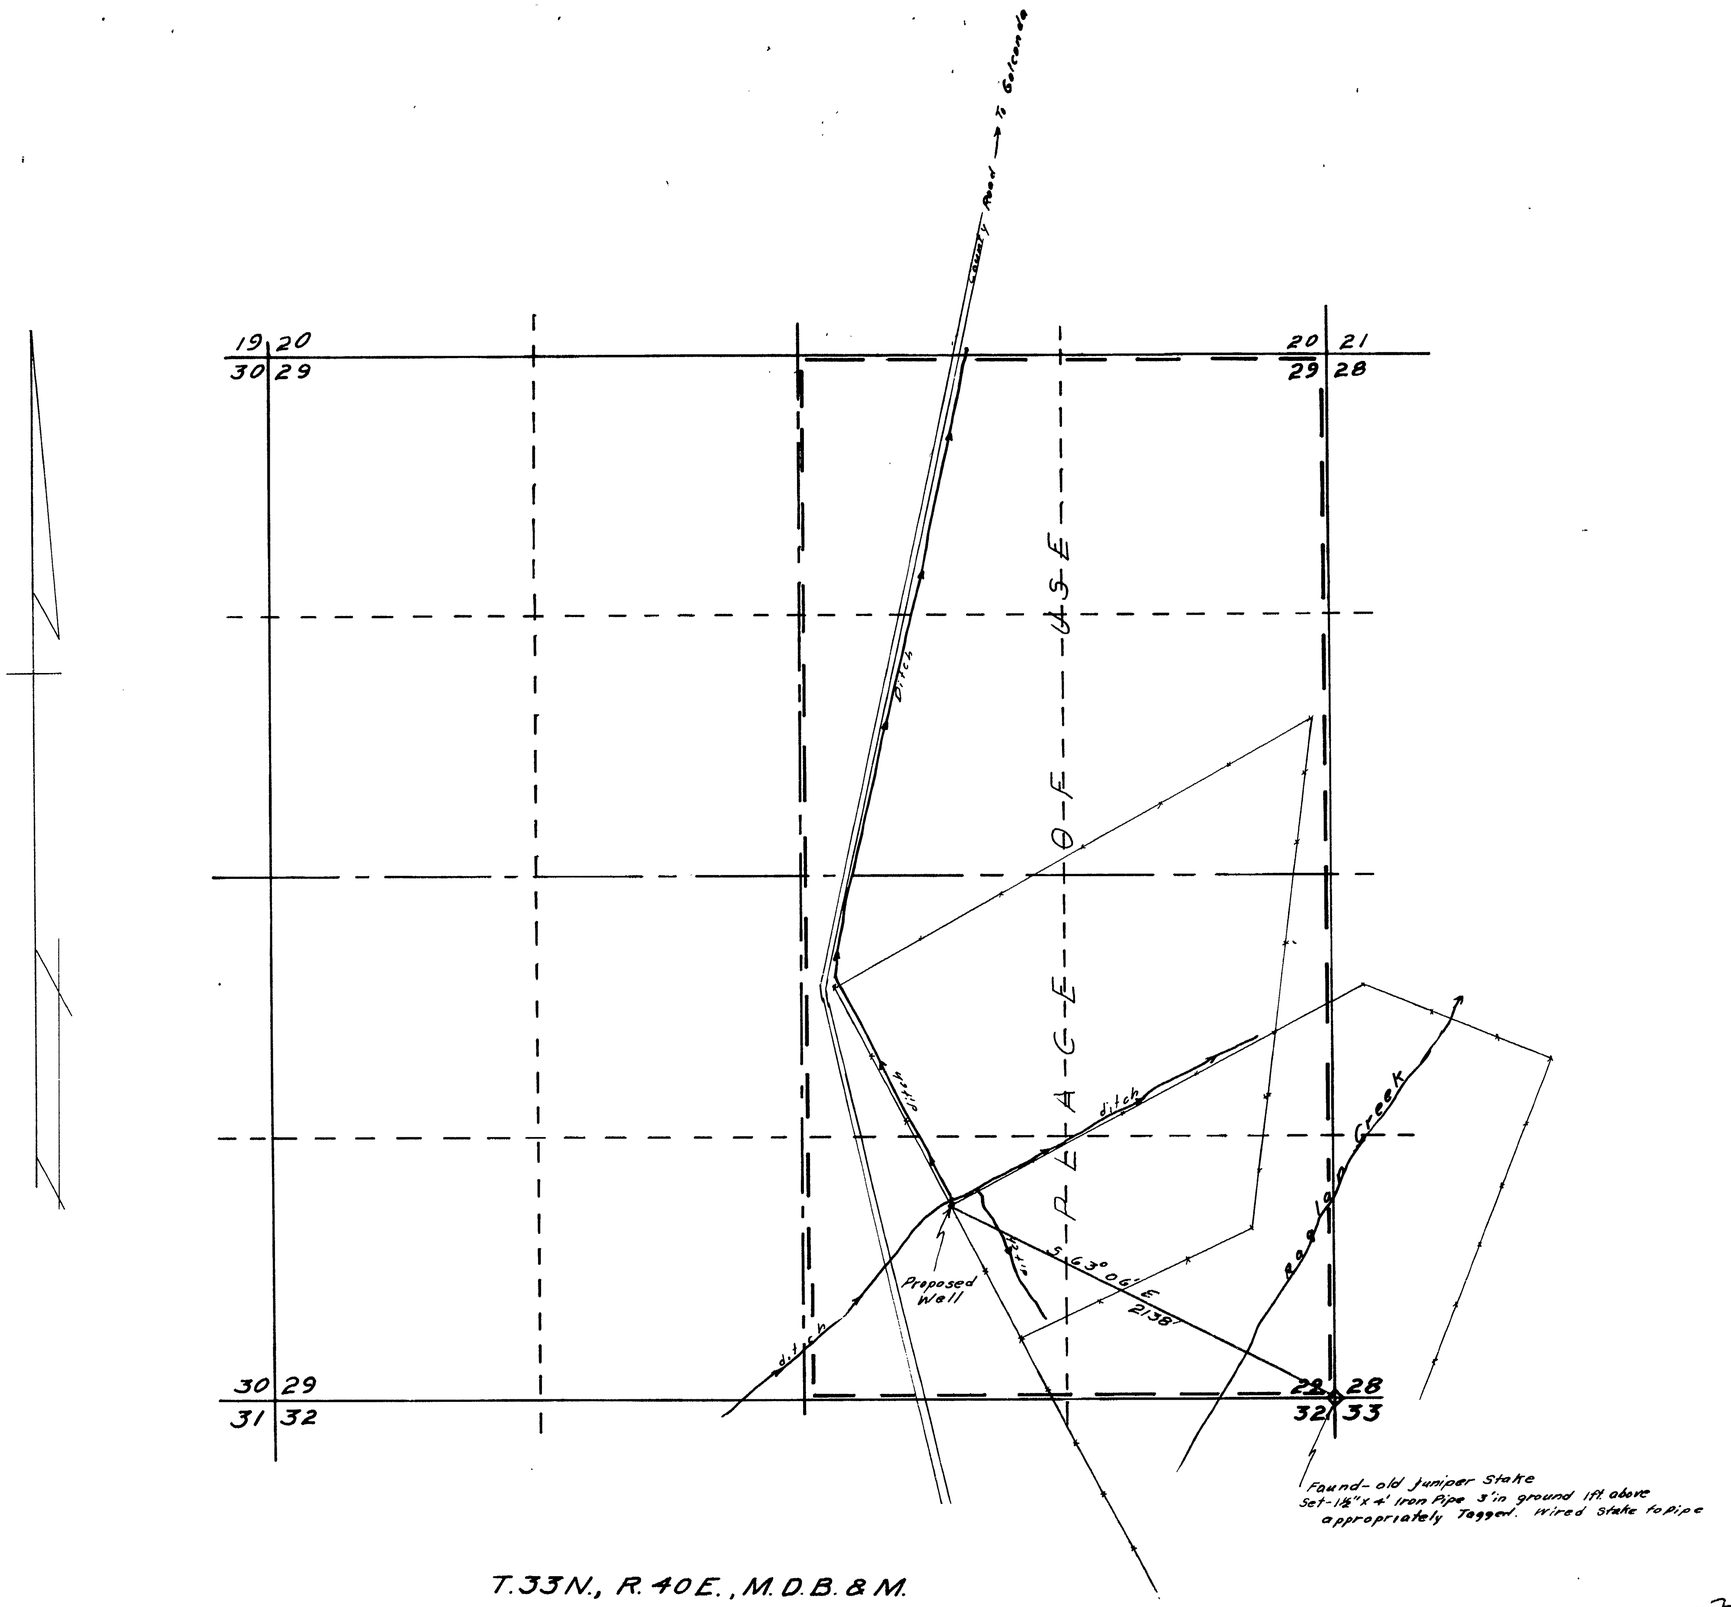

T.33N., R.40E., M.D.B.&M.

Basis of Bearings -- Solar Obs: 3:05:20 P.S.T., April 14, 1971 R.L.S. No. 626

STATE OF NEVADA
COUNTY OF HUMBOLDT } S.S.

I J.R. CALDWELL, BEING FIRST DULY SWORN, DEPOSE AND SAY THAT THIS MAP HAS BEEN CORRECTLY DRAWN TO THE DESIGNATED SCALE FROM FIELD NOTES OF A SURVEY MADE BY ME (OR UNDER MY SUPERVISION AND DIRECTION), BETWEEN THE 14th DAY OF April AND THE 15th DAY OF April 1971; THAT IT TRUELY AND ACCURATELY REPRESENTS THE PROPOSED LOCATION AND EXTENT OF THE WORKS USED TO DIVERT WATER FROM Underground IN Humboldt COUNTY, BY Allied Properties FOR Irrigation PURPOSES. THAT THE PROPOSED POINT OF DIVERSION, THE APPROXIMATE LOCATION AND SIZE OF THE DIVERTING CHANNEL, ALL RESERVOIRS OR BASINS, THE LOCATION OF ALL OTHER WORKS WHICH WILL CROSS OR CONNECT WITH WITH THE PROPOSED WORKS, AND THE BOUNDARY OF ALL LANDS, SHOWING BY 40-ACRE SUBDIVISIONS THE AREAS PROPOSED TO BE IRRIGATED, ARE FULLY AND CORRECTLY DESIGNATED THEREON.

J R Caldwell
STATE WATER RIGHT SURVEYOR

SUBSCRIBED AND SWORN TO BEFOR ME THIS 15th DAY OF April 1971.

James A. Callahan

Scale 1" = 400'

400 0 400 800 1200 1600

26073

FILED
APR 27 1971
STATE ENGINEER'S OFFICE

MAP

TO ACCOMPANY APPLICATION TO APPROPRIATE WATER

FOR: Irrigation
BY: Allied Properties
FROM: Underground
IN: Humboldt County, Nevada

26073