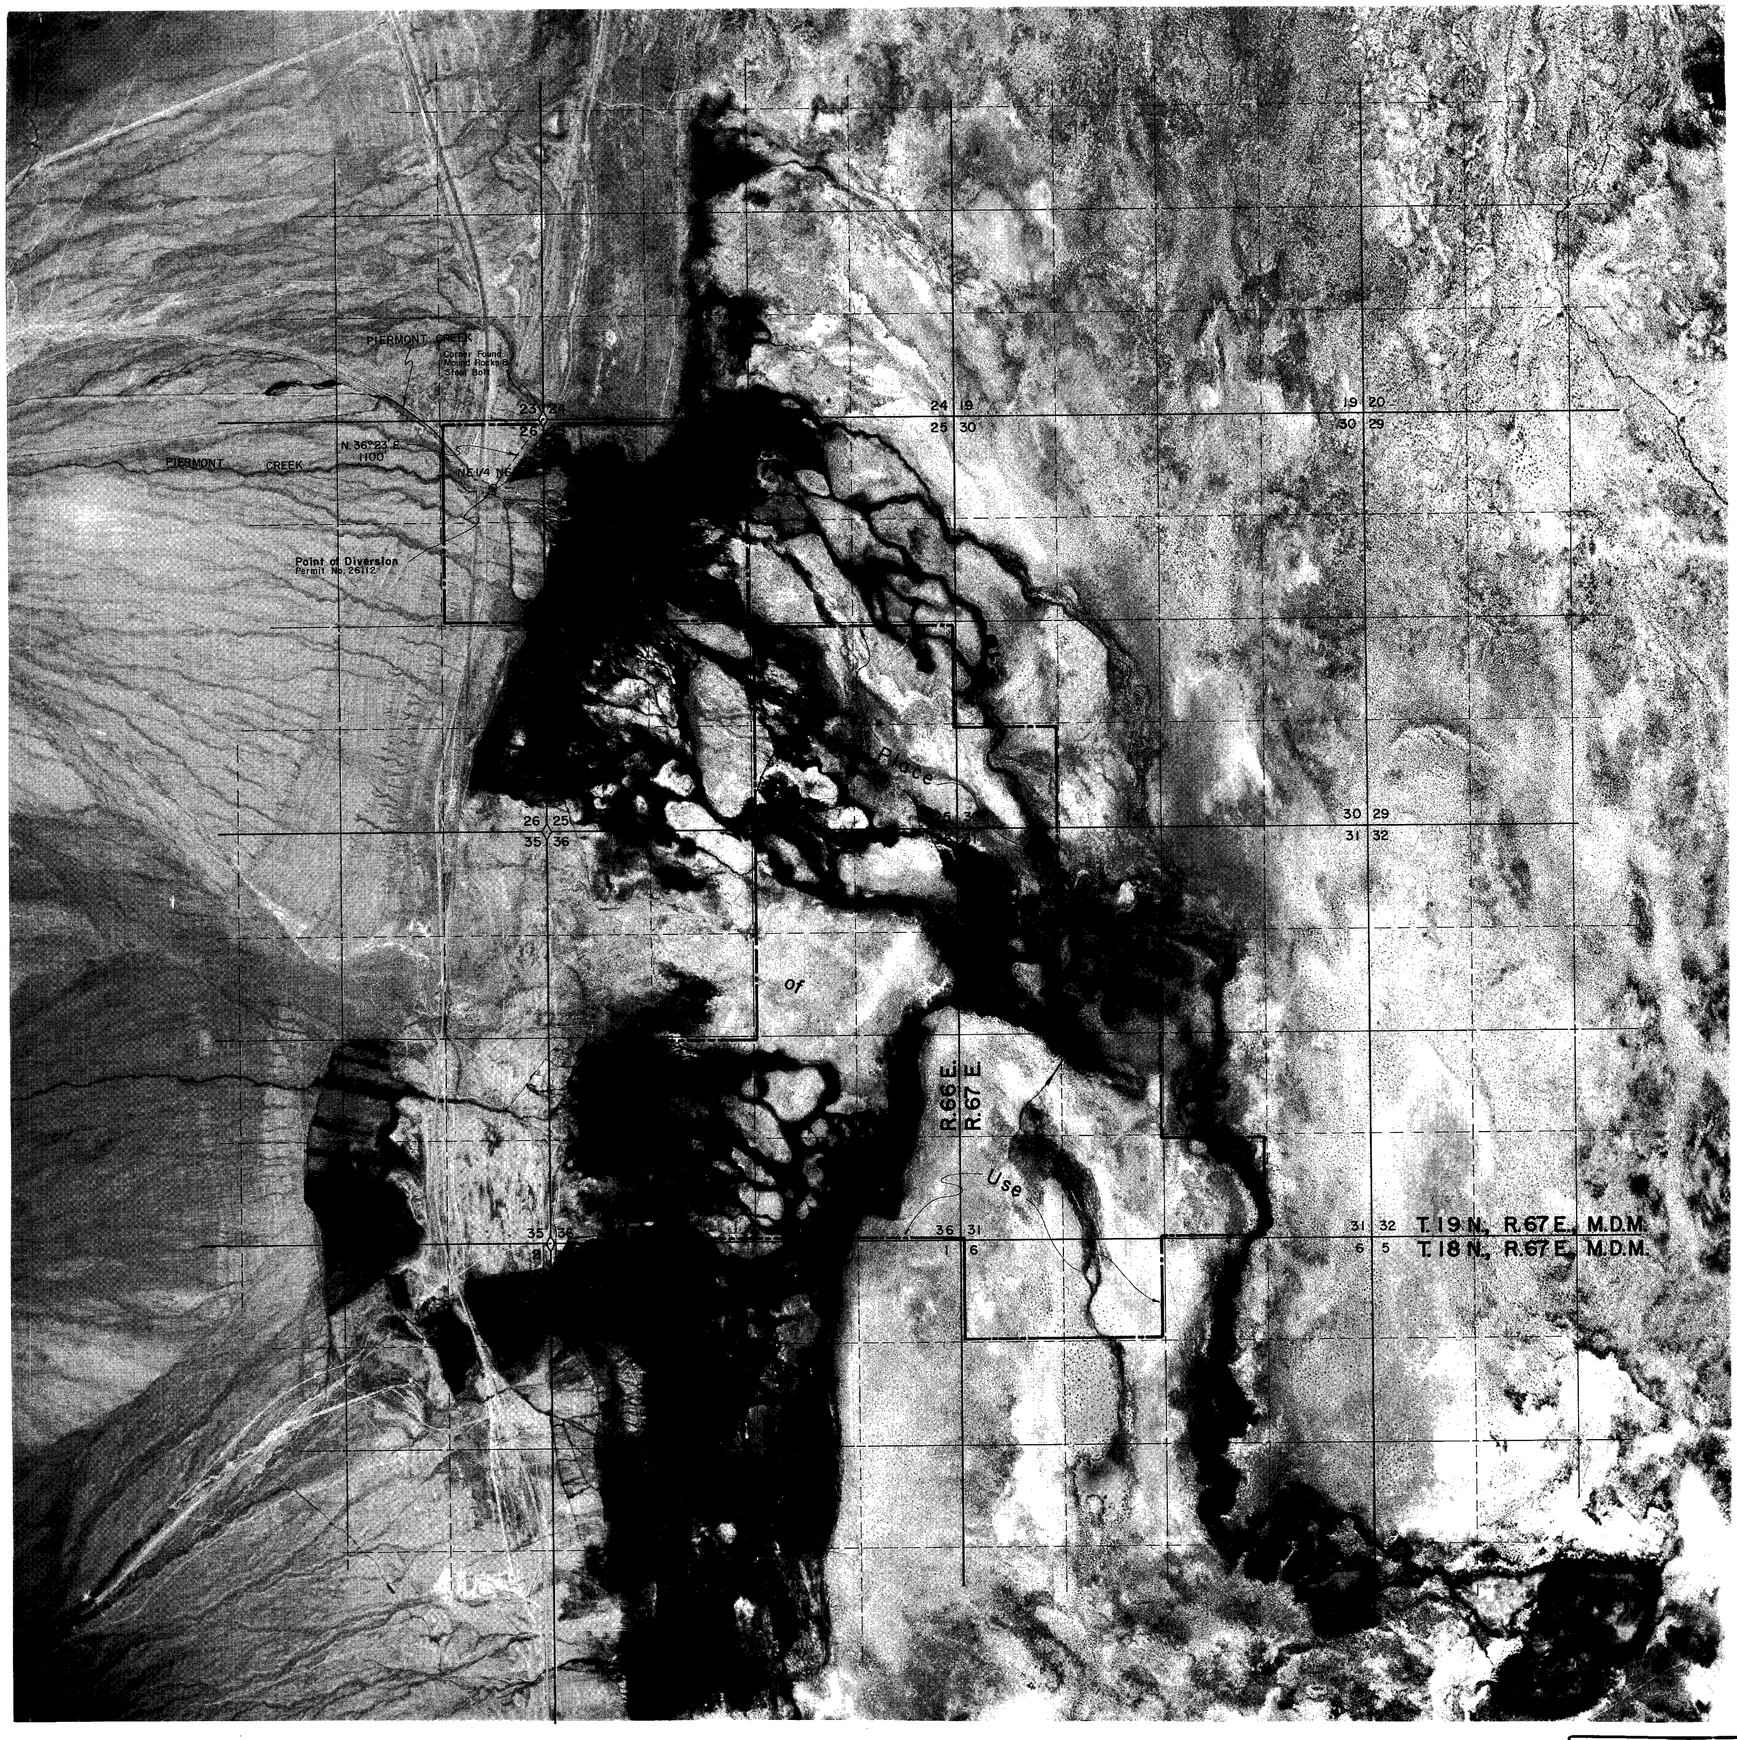

State of Nevada }
County of Elko } s.s.

I, Alan S. Boyack, being first duly sworn, depose and say that this map, consisting of one sheet, has been correctly drawn to the designated scale from field notes of a survey made under my supervision and direction, on the 20th. day of August, 1971; that it truly and correctly represents the proposed location and extent of the works used to divert water from **PIERMONT CREEK**, in **WHITE PINE COUNTY**, by **B. H. ROBISON** for irrigation purposes. That the proposed point of diversion, the approximate location and size of the diverting channel, all reservoirs or basins, the location and names of all other works which will cross or connect with the proposed works, and the boundary of all lands, showing by 40-acre subdivisions the areas proposed to be irrigated, are fully and correctly designated thereon.

REGISTERED LAND SURVEYOR - STATE OF NEVADA
ALAN S. BOYACK
No. 2455

Alan S. Boyack
State Water Right Surveyor No. 358

Subscribed and sworn to before me this 20th. day of August, 1971.
Notary Public in and for Elko County, Nevada.

Leora Bernadat
Notary Public State of Nevada
ELKO COUNTY, NEVADA
Commission Expires May 2 1974

NOTES

Basis of Bearings is Magnetic Declination = V 16°30' E.

RECEIVED
AUG 20 1971
STATE ENGINEER'S OFFICE
ELKO OFFICE
JT

FILED
AUG 24 1971
STATE ENGINEER'S OFFICE

0 1000 2000 3000 4000
Scale 1" = 1000'

MAP

TO ACCOMPANY APPLICATION TO APPROPRIATE WATER

FOR IRRIGATION PURPOSES

BY B.H. ROBISON

FROM PIERMONT CREEK

DRAWN BY D. L. J.	APPROVED BY A. S. B.	C E	CHILTON ENGINEERING 421 COURT STREET ELKO, NEVADA	W71009	0
JOB NO.	DATE AUGUST, 1971			

26112

79502 26112