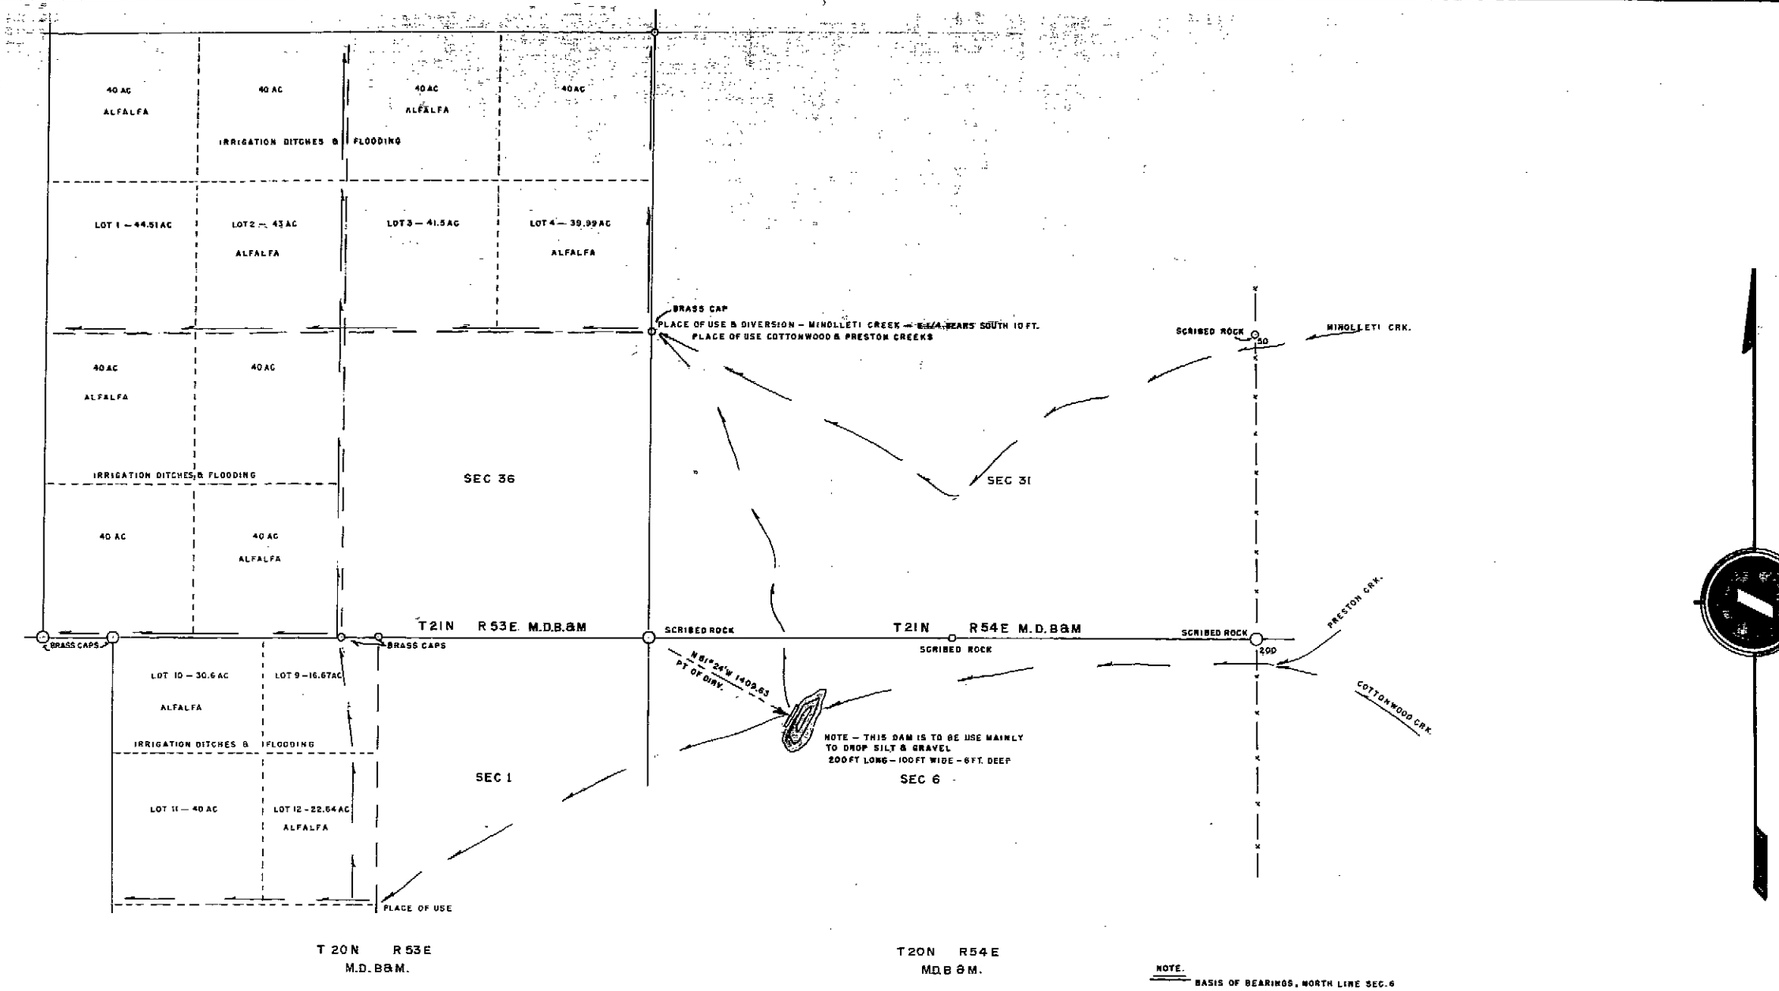

State of Nevada
County of Eureka } ss.

I, J.V. Caselli, being first duly sworn depose and say that this map consisting of 1 sheet, numbered from 1 to 0 inclusive, has been correctly drawn to the designated scale from field notes of a survey made by me between the 2 day of Sept. and the 3 day of Sept, 1971, that it truly and correctly represents the proposed location and extent of the works to divert water from Minolleti, Preston & Cottonwood Creeks in Eureka County by LA VERNE D. & UNICE M. MACHACEK to divert water for irrigation purposes. That the proposed point of diversion, the approximate location and size of the diverting channel or other conduit the place and manner of use, and the location and names of all other works or streams which are crossed by, or connected with the said works are fully and correctly designated thereon.

J.V. Caselli
STATE WATER RIGHT SURVEYOR

Subscribed and sworn to before me this 22 day of Sept, 1971

Harriet J. Whitney
NOTARY PUBLIC IN AND FOR EUREKA COUNTY, NEVADA

Notary Public State of Nevada
EUREKA COUNTY
HARRIET J. WHITNEY
My Commission Expires Oct. 5, 1973

0 600 1200 1800 2400 3000

MAP TO ACCOMPANY
APPLICATION TO APPROPRIATE WATER
FOR
IRRIGATION
FROM
MINOLLETI, PRESTON & COTTONWOOD CREEKS
BY
LA VERNE D. & UNICE M. MACHACEK

SCALE 1" = 600'

SURVEYED BY —
J.V. CASELLI

26126

OFFICE
STATE ENGINEER
1971 SEP 23

FILED
SEP 23 1971
STATE ENGINEER'S OFFICE

26127 26126 ← File Under 26162