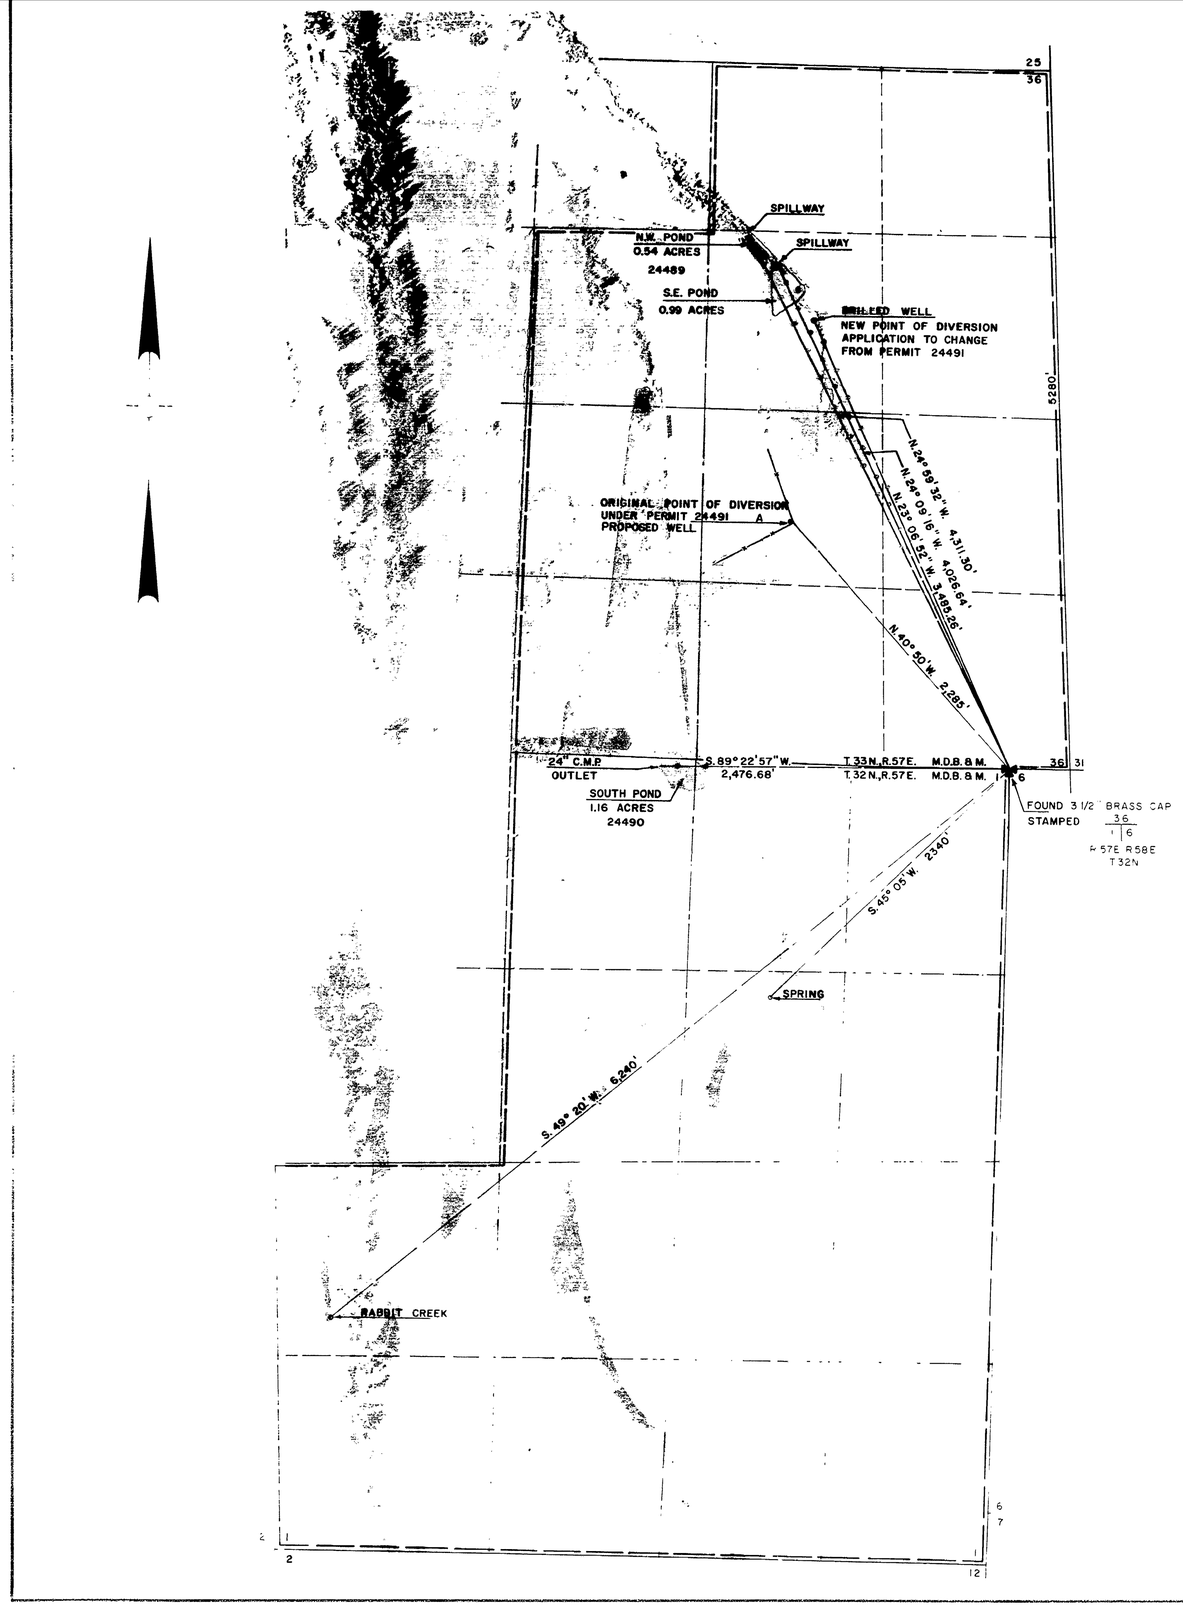

STATE OF NEVADA
SS
COUNTY OF WASHOE

CLAUDE E. HUNTER being first duly sworn, depose and say that this map consisting of one sheet has been correctly drawn to the designated scale or an aerial photograph flown on October 29, 1970 and from field notes of a survey made under my direction on September 30, 1970 and that it truly and correctly represents the attached location and extent of the works used to divert water from an underground source in ELKO County, by the CONLEY RANCH for fish propagation purposes; that the proposed point of diversion, the approximate location and size of the diverting [illegible] and names of all other works and the boundary of [illegible] and [illegible] designated thereon.

CLAUDE E. HUNTER
RE 479 NEVADA

SUBSCRIBED AND SWORN TO ME
this 25th day of MAY, 1971
NOTARY PUBLIC in and for WASHOE COUNTY, NEVADA

APPLICATION TO CHANGE POINT OF DIVERSION
UNDER PERMIT NO. 24491

FISH PROPAGATION
CONLEY RANCH
RABBIT CREEK & WELL

4188-00