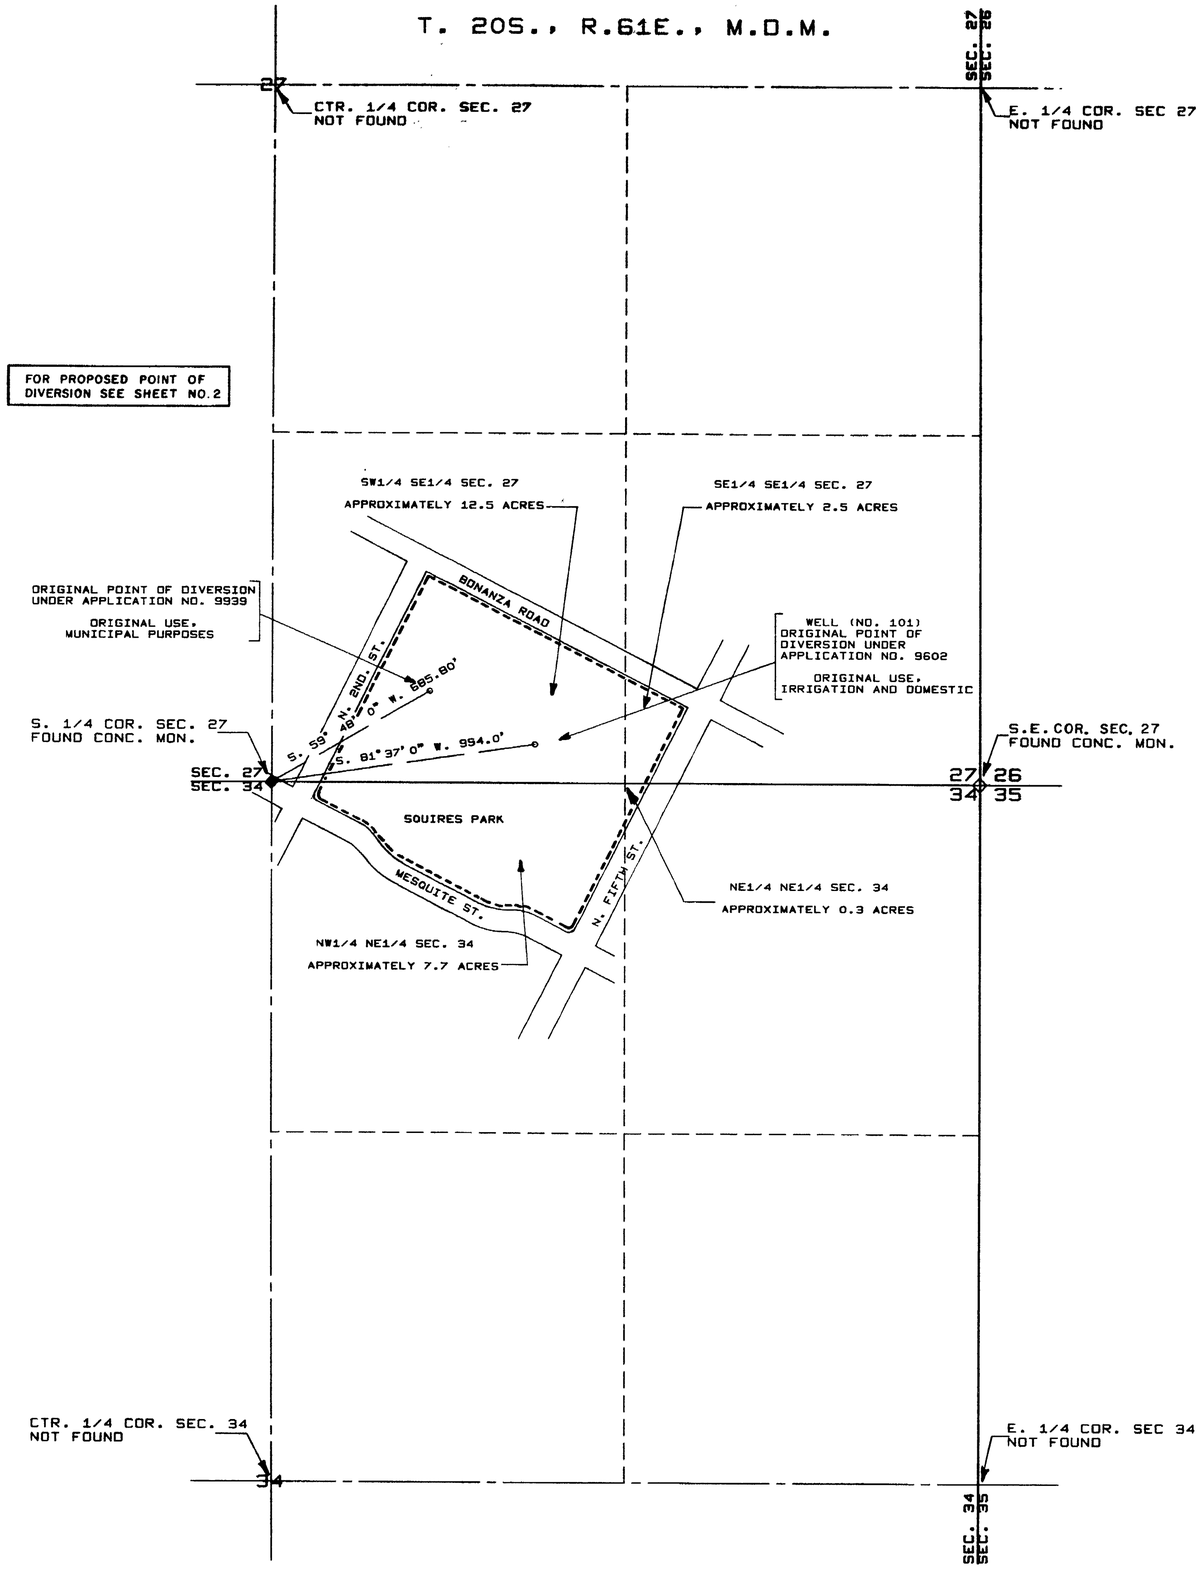

BASIS OF BEARING,
THE CENTER SECTION LINE OF THE N1/2 OF SECTION 34 T. 20S., R. 61E., M.D.M. SHOWN AS S.00° 08'E. ON THE MAP OF CLARK'S LAS VEGAS TOWNSITE, RECORDED IN BOOK 1, PAGE 37 CLARK COUNTY, NEVADA RECORDS.

CERTIFICATE NO ISSUED

CERTIFICATE NO ISSUED

SCALE
1"-300'

250 150 50
300 200 100 0 300 600 900

JUN 4 1971

CITY OF LAS VEGAS, NEVADA
DEPARTMENT OF PUBLIC WORKS

MAP TO ACCOMPANY APPLICATION FOR CHANGE IN POINT OF DIVERSION, MANNER OF USE AND PLACE OF USE FOR IRRIGATION BY THE CITY OF LAS VEGAS, NEVADA FROM LAS VEGAS VALLEY WATER BASIN

DR. BY CALCOMP	CKD. BY WLJ	APPR'D WLJ	
DATE 26MAY71	DATE 26MAY71	DATE 26MAY71	

26157 26156

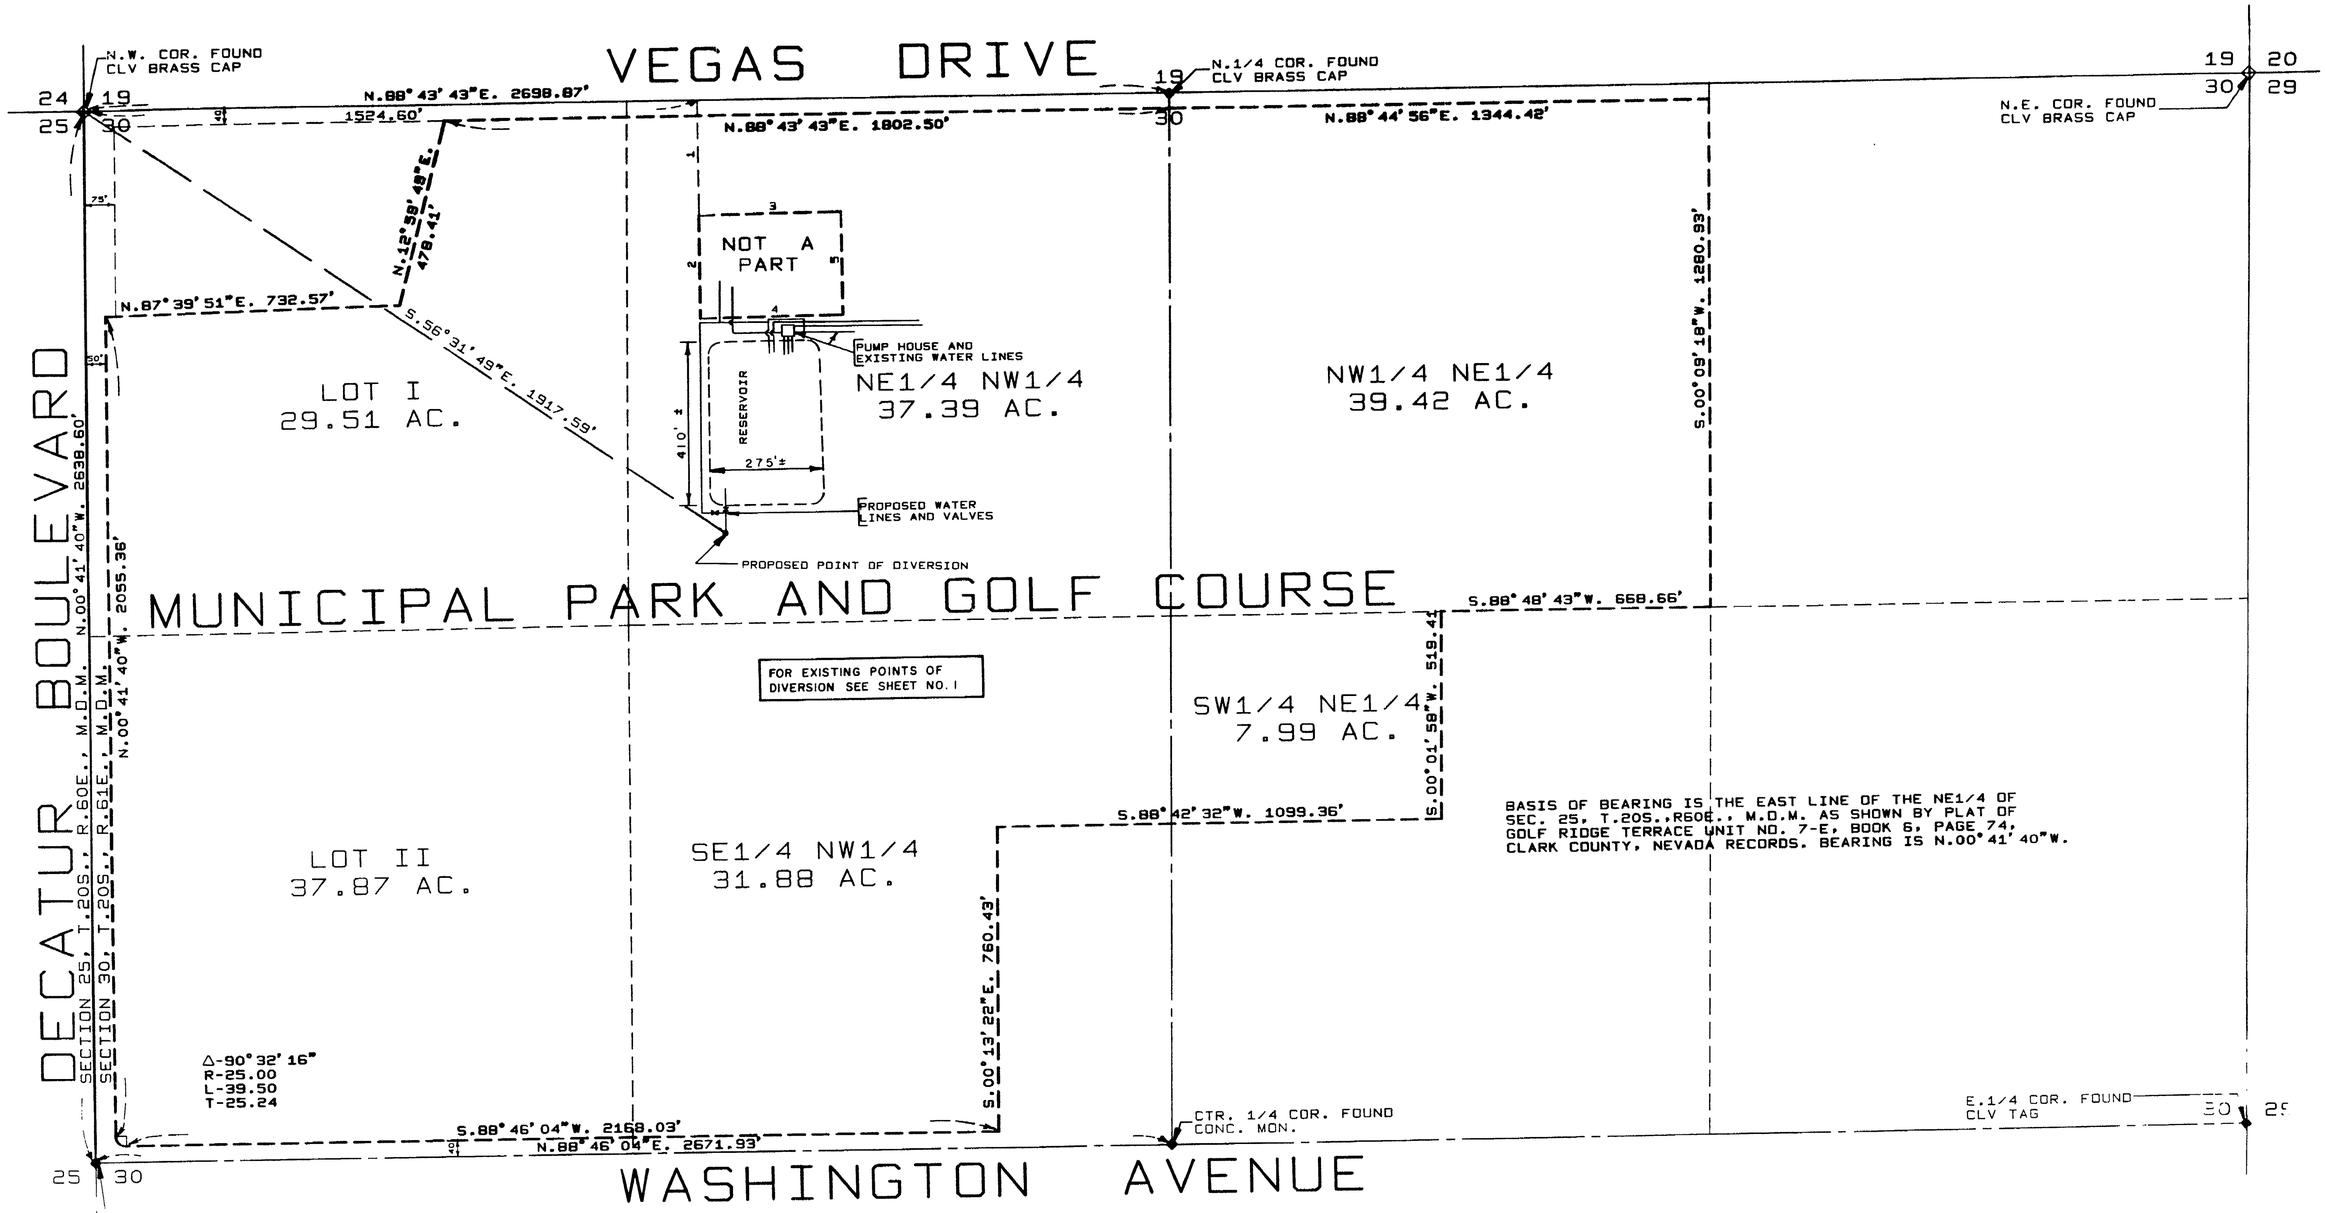

BASIS OF BEARING IS THE EAST LINE OF THE NE1/4 OF SEC. 25, T.20S.,R60E., M.D.M. AS SHOWN BY PLAT OF GOLF RIDGE TERRACE UNIT NO. 7-E, BOOK 6, PAGE 74, CLARK COUNTY, NEVADA RECORDS. BEARING IS N.00° 41' 40"W.

LINE NO.	BEARING	DISTANCE
1	S 1° 09' 53" E	292.99 FT.
2	S 1° 09' 53" E	260.11 FT.
3	N 87° 56' 47" E	354.92 FT.
4	N 87° 56' 37" E	355.07 FT.
5	S 1° 11' 44" E	259.88 FT.

STATE OF NEVADA }
SS
COUNTY OF CLARK }

I, WARREN L. JAUBERT, BEING FIRST DULY SWORN, DEPOSE AND SAY THAT THIS MAP, CONSISTING OF 2 SHEETS, NUMBERED FROM 1 TO 2, INCLUSIVE, HAS BEEN CORRECTLY DRAWN TO THE DESIGNATED SCALE FROM FIELD NOTES OF A SURVEY MADE BY ME, (OR UNDER MY SUPERVISION AND DIRECTION), BETWEEN THE 28TH DAY OF SEPTEMBER AND THE 15TH DAY OF OCTOBER, 1970; THAT IT TRULY AND CORRECTLY REPRESENTS THE PROPOSED LOCATION AND EXTENT OF THE WORKS USED TO DIVERT WATER FROM THE LAS VEGAS VALLEY WATER BASIN IN CLARK COUNTY BY THE CITY OF LAS VEGAS FOR IRRIGATION PURPOSES. THAT THE PROPOSED POINT OF DIVERSION, THE APPROXIMATE SIZE AND CAPACITY OF DIVERTING CONDUIT, AND ALL OTHER WORKS OR STREAMS WHICH ARE CROSSED BY OR CONNECTED WITH SAID WORKS, ARE FULLY AND CORRECTLY DESIGNATED HEREON.

Warren L. Jaubert
STATE WATER RIGHT SURVEYOR, NO. 326

SUBSCRIBED AND SWORN TO BEFORE ME THIS 26th DAY OF MAY, 1971

EILEEN L. McDONALD
Notary Public–State of Nevada
CLARK COUNTY
My Commission Expires Feb. 4, 1972.

Eileen L. McDonald
NOTARY PUBLIC IN AND FOR CLARK COUNTY, NEVADA

MY COMMISSION EXPIRES FEB. 4, 1972

26156
26157

FILED
JUN 4 1971
STATE ENGINEER'S OFFICE

SCALE
1"-200'

200 100 0 200 400 600

CITY OF LAS VEGAS, NEVADA
DEPARTMENT OF PUBLIC WORKS

MAP TO ACCOMPANY APPLICATION FOR CHANGE IN POINT OF DIVERSION, MANNER OF USE AND PLACE OF USE FOR IRRIGATION BY THE CITY OF LAS VEGAS, NEVADA FROM LAS VEGAS VALLEY WATER BASIN

DR. BY CALCOMP	CKD. BY WLJ	APPR'D WLJ	FIELD BOOK
DATE 26MAY71	DATE 26MAY71	DATE 26MAY71	67 - 5X

26157 26156