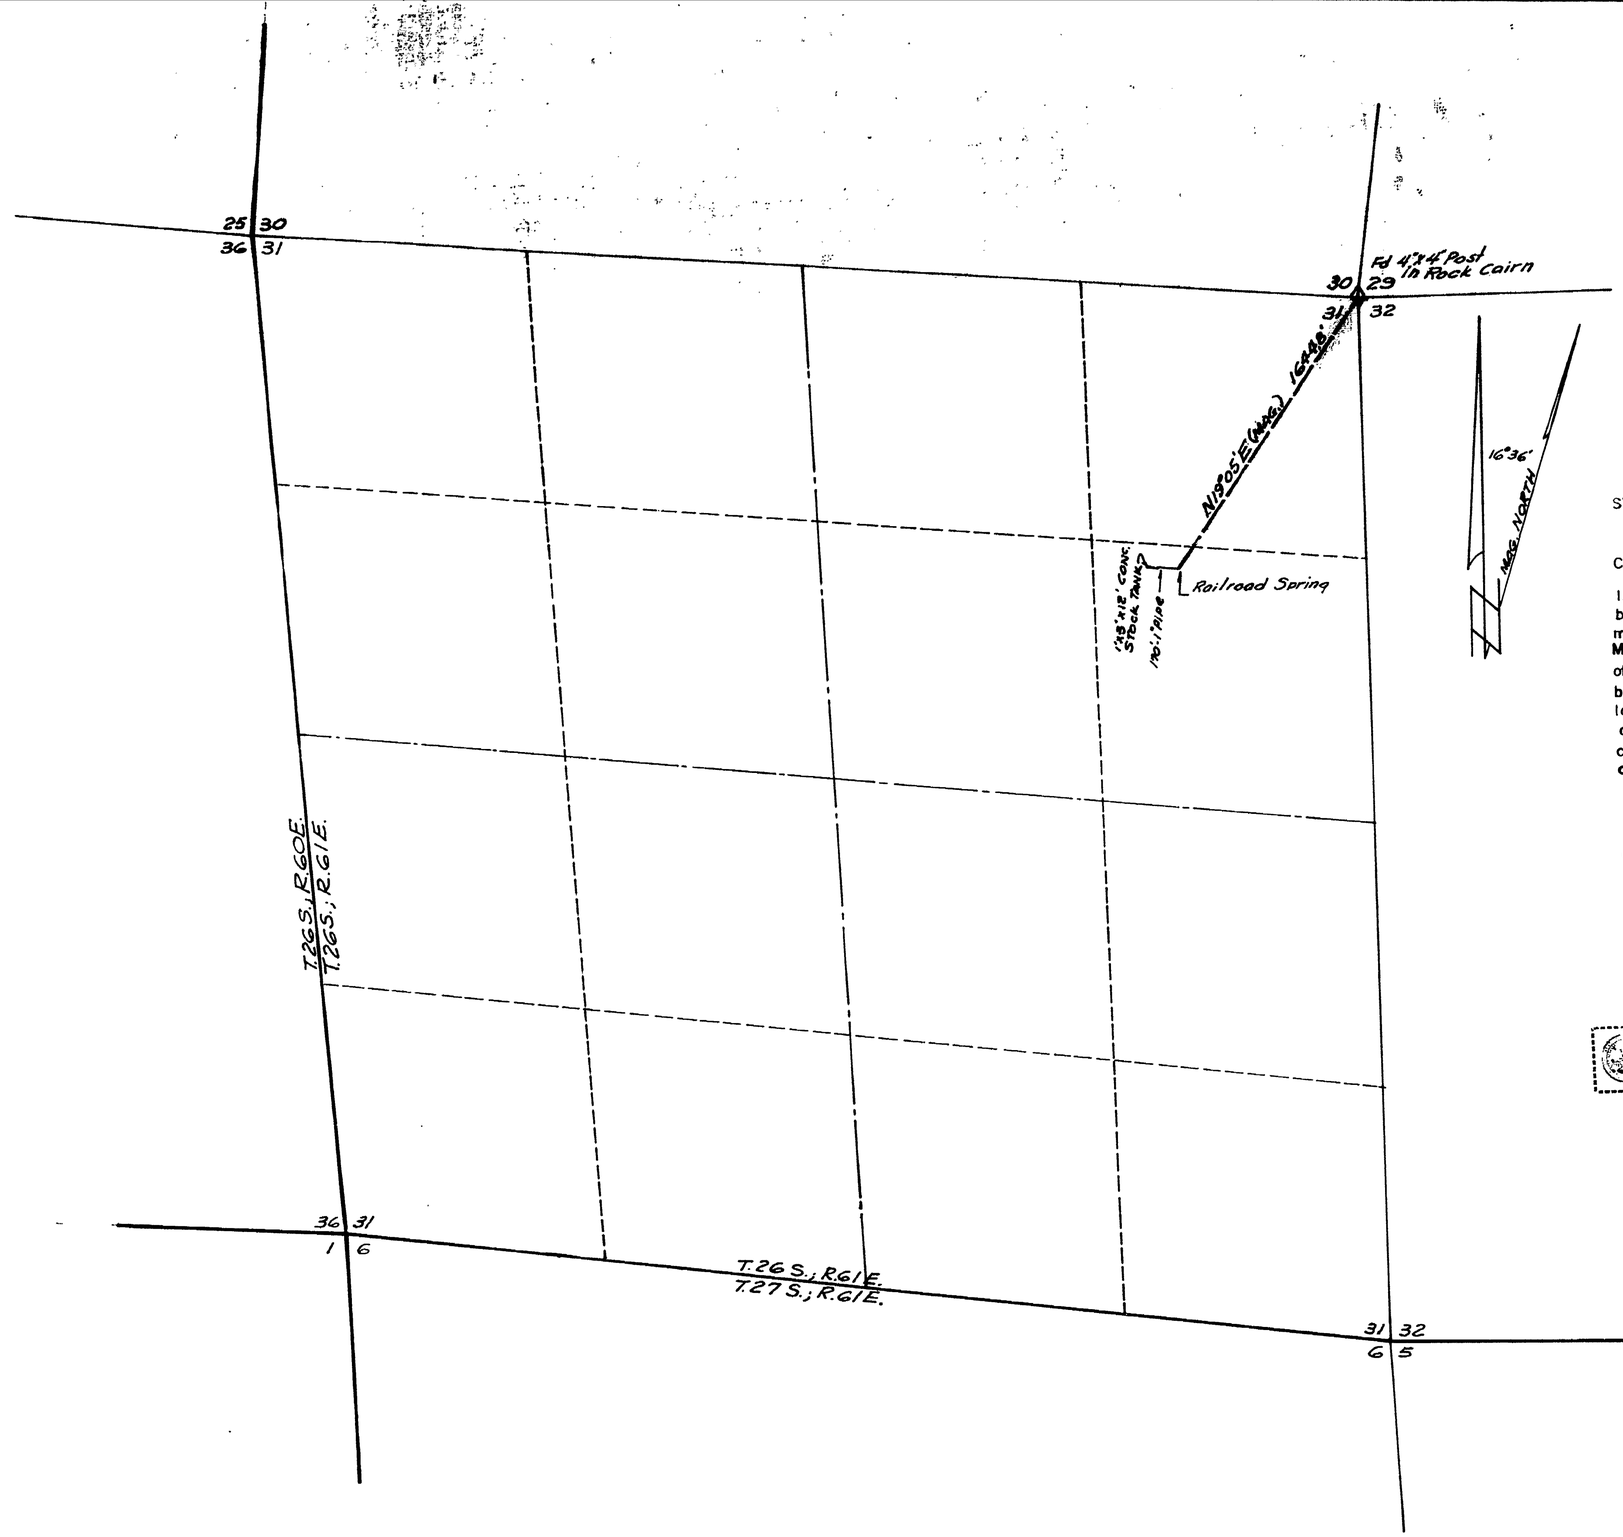


STATE OF NEVADA } S.S.
COUNTY OF CLARK

I, Jay M Rassler, being first duly sworn, depose and say that this map has been correctly drawn to the designate scale from field notes of a survey made by me between the first day of April, and the fifteenth day of May, 1971, that it truly and correctly represents the location and extent of the works used to divert water from Railroad Spring, in Clark County, by Russel Knight for stockwatering purposes. That the point of diversion, location and size of the diverting conduit, the place and manner of use, and the location and names of all other works or streams which are crossed by, or connected with the said works, are fully and correcty designated thereon.

JUNE 3, 1971

Jay M Rassler
JAY M RASSLER, R.P.E.
State Water Right Surveyor No. 308

Subscribed and sworn to before me, V. Fay Flanigan, this 3rd day of September, 1971
Notary Public in and for Clark County, Nevada.
V. Fay Flanigan

V. FAY FLANIGAN
Notary Public-State of Nevada
COUNTY OF CLARK
My Commission Expires July 27, 1975

DISTANCE IN HUNDREDS OF FEET
0 1 2 3 4 8 12 16 20 24
SCALE: 1" = 400'

CERTIFICATE No. 7836 ISSUED 6-26-72

FILED
SEP 14 1971
STATE ENGINEER'S OFFICE

# MAP
TO ACCOMPANY APPLICATION TO APPROPRIATE WATER FOR STOCKWATERING
BY RUSSEL KNIGHT
FROM RAILROAD SPRING

26164