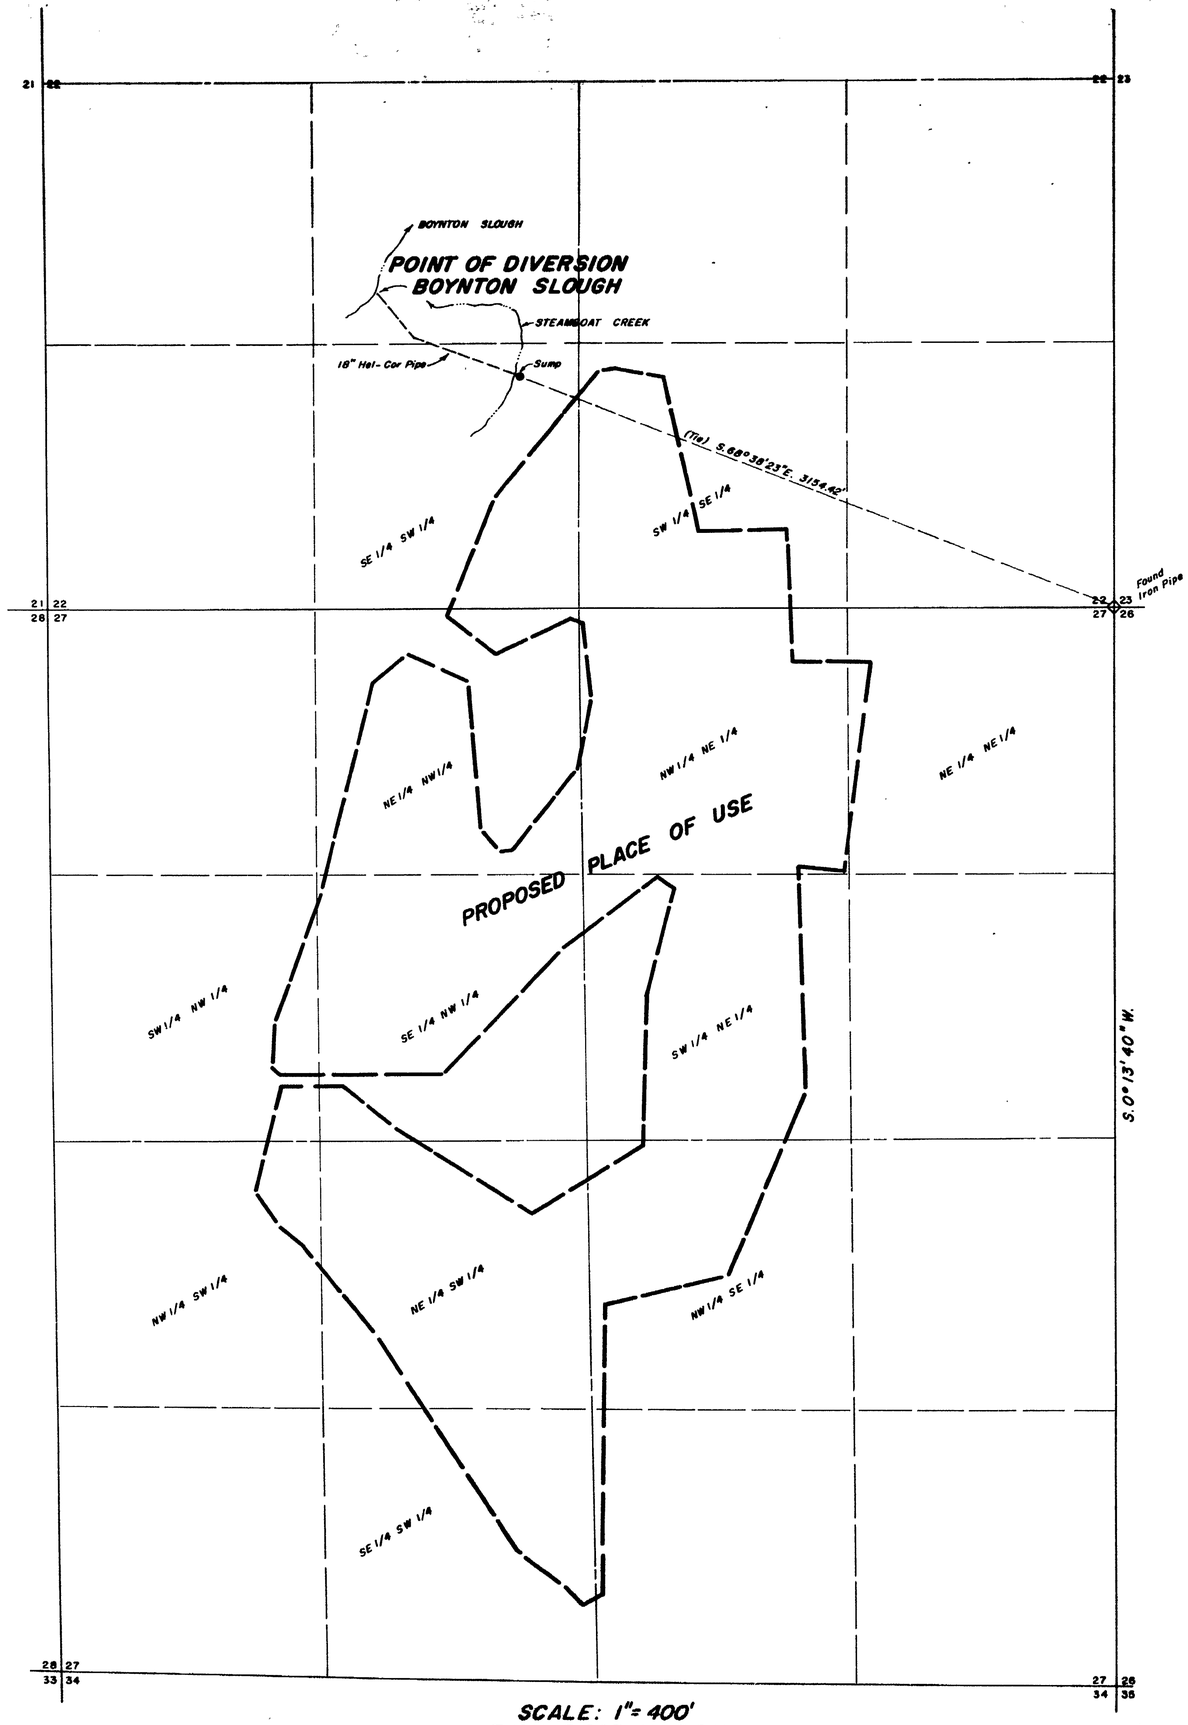

SCALE: 1"= 400'
T. 19N., R. 20E., M.D.B.&M.

PROPOSED PLACE OF USE

Basis of Bearings: East line Sec. 26 T. 19N., R. 20E., M.D.B.&M., i.e. S.0°13'40"W.

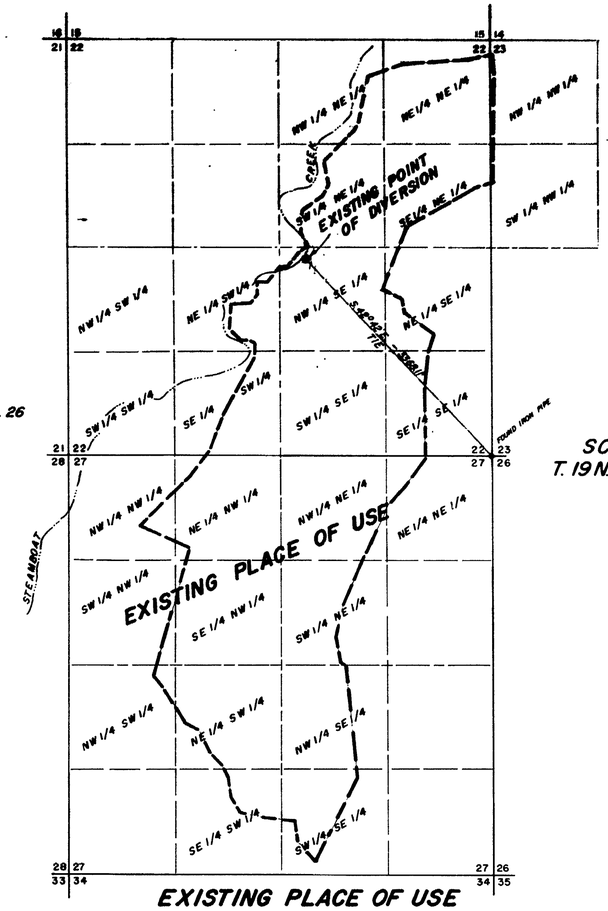

SCALE: 1"=1000'
T. 19N., R. 20E., M.D.B.&M.

EXISTING PLACE OF USE

STATE OF NEVADA
COUNTY OF WASHOE SS

I, Richard W. Arden, being first duly sworn, depose and say that this map consisting of one sheet, has been correctly drawn to the designated scale from field notes of a survey made by me, or under my supervision and direction, between the 4th day of MAY 1970 and the 8th day of JUNE, 1971; that it truly and correctly represents the proposed extent, location of the place of use and point of diversion of water heretofore appropriated under Application #11957 Steamboat Creek in Washoe County by Hidden Valley Properties, Inc. for Recreation (irrigation of Golf Course) and domestic purposes. That the point of diversion, proposed place of use, the location and names of all other works, and the boundary of all lands showing by 40 acre subdivisions, the area proposed to be served, are fully and correctly designated thereon.

Richard W. Arden
RICHARD W. ARDEN
STATE WATER RIGHT SURVEYOR #307

Subscribed and sworn to before me on this 22nd day of June, 1971.

Phillip M. Herrington
NOTARY PUBLIC

PHILLIP M. HERRINGTON
Notary Public — State of Nevada
Washoe County
My Commission Expires April 27, 1974

FILED
June 22, 1971
STATE ENGINEER'S OFFICE

OFFICE
STATE ENGINEER
1971 JUN 22 PM 4 56

1000' 500' 0 1000' 2000' 3000'
SCALE: 1"= 1000'

400' 200' 0 400' 800'
SCALE: 1"= 400'

MAP
TO ACCOMPANY APPLICATION TO CHANGE PLACE OF USE, POINT OF DIVERSION AND MANNER OF USE
APPLICATION No. 11957 CERT. No. 3804
BY HIDDEN VALLEY PROPERTIES, INC.
WASHOE CO., NEVADA

S.E.&A. CONSULTING ENGRS.
950 INDUSTRIAL WAY
SPARKS, NEVADA

JOB No. 5232
APRIL 6, 1971
RWA/ss

SHEET 1 OF 1

26174

26174