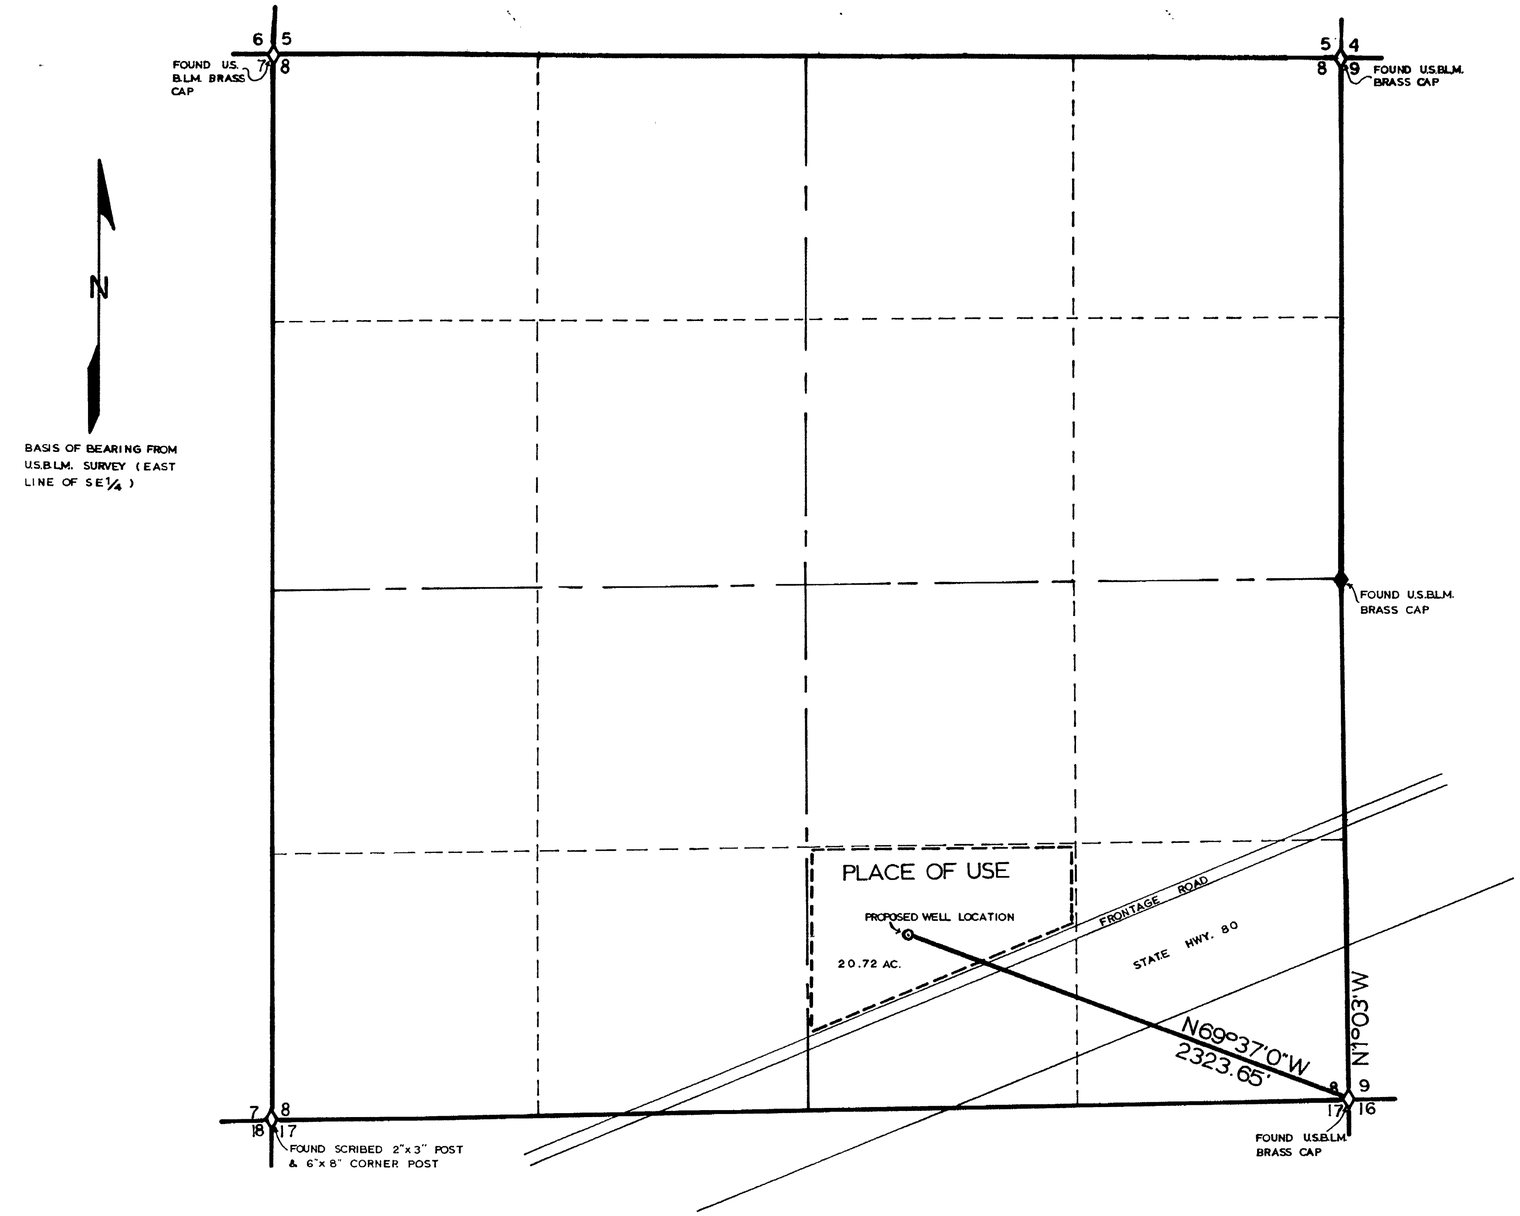

STATE of NEVADA
COUNTY of HUMBOLDT } SS.

I C.H. KETCHAM, being first duly sworn, depose & say that this map consisting of one sheet, has been correctly drawn to the designated scale from field notes of a survey made by me, between the 12th day of MAY, & the 6th day of JUNE 1971; that it truly & correctly represents the proposed location & extent of the works used to divert water underground in HUMBOLDT County, by CLYDE & GLADYS ROBINSON for irrigation purposes. That the proposed point of diversion, the approximate location & size of the diverting channel, all reservoirs or basins, the location & names of all other works which will cross or connect with the proposed works, & the boundary of all lands, showing by 40 acre subdivisions the areas proposed to be irrigated, are fully & correctly designated thereon.

C. H. Ketcham
(STATE WATER RIGHT SURVEYOR)

Subscribed and sworn to before me this 30th day of June, 1971.

Barbara A. Ketcham
Notary Public Humboldt Co., Nevada

BARBARA A. KETCHAM
Notary Public — State of Nevada
Humboldt County
My Commission Expires Mar. 12, 1975

SCALE — 1" = 400'

OFFICE
STATE ENGINEER
1971 JUL 2 PM 1 41

FILED
JUL 2 1971
STATE ENGINEER'S OFFICE

26192

MAP
TO ACCOMPANY APPLICATION TO
APPROPRIATE WATER FOR IRRIGATION
BY: CLYDE & GLADYS ROBINSON
(NAME)
FROM: UNDERGROUND
(SOURCE)
DATE: 6-30-71

T35N R37E M.D.B.&M.

P/C 7-22-71/BR

26192