BASIS OF BEARINGS

BASIS OF BEARING IS THE NORTH LINE OF THE NE 1/4 OF SECTION 10, T20N, R19E, M.D.B & M. AS SHOWN AS S 89°40'15" W

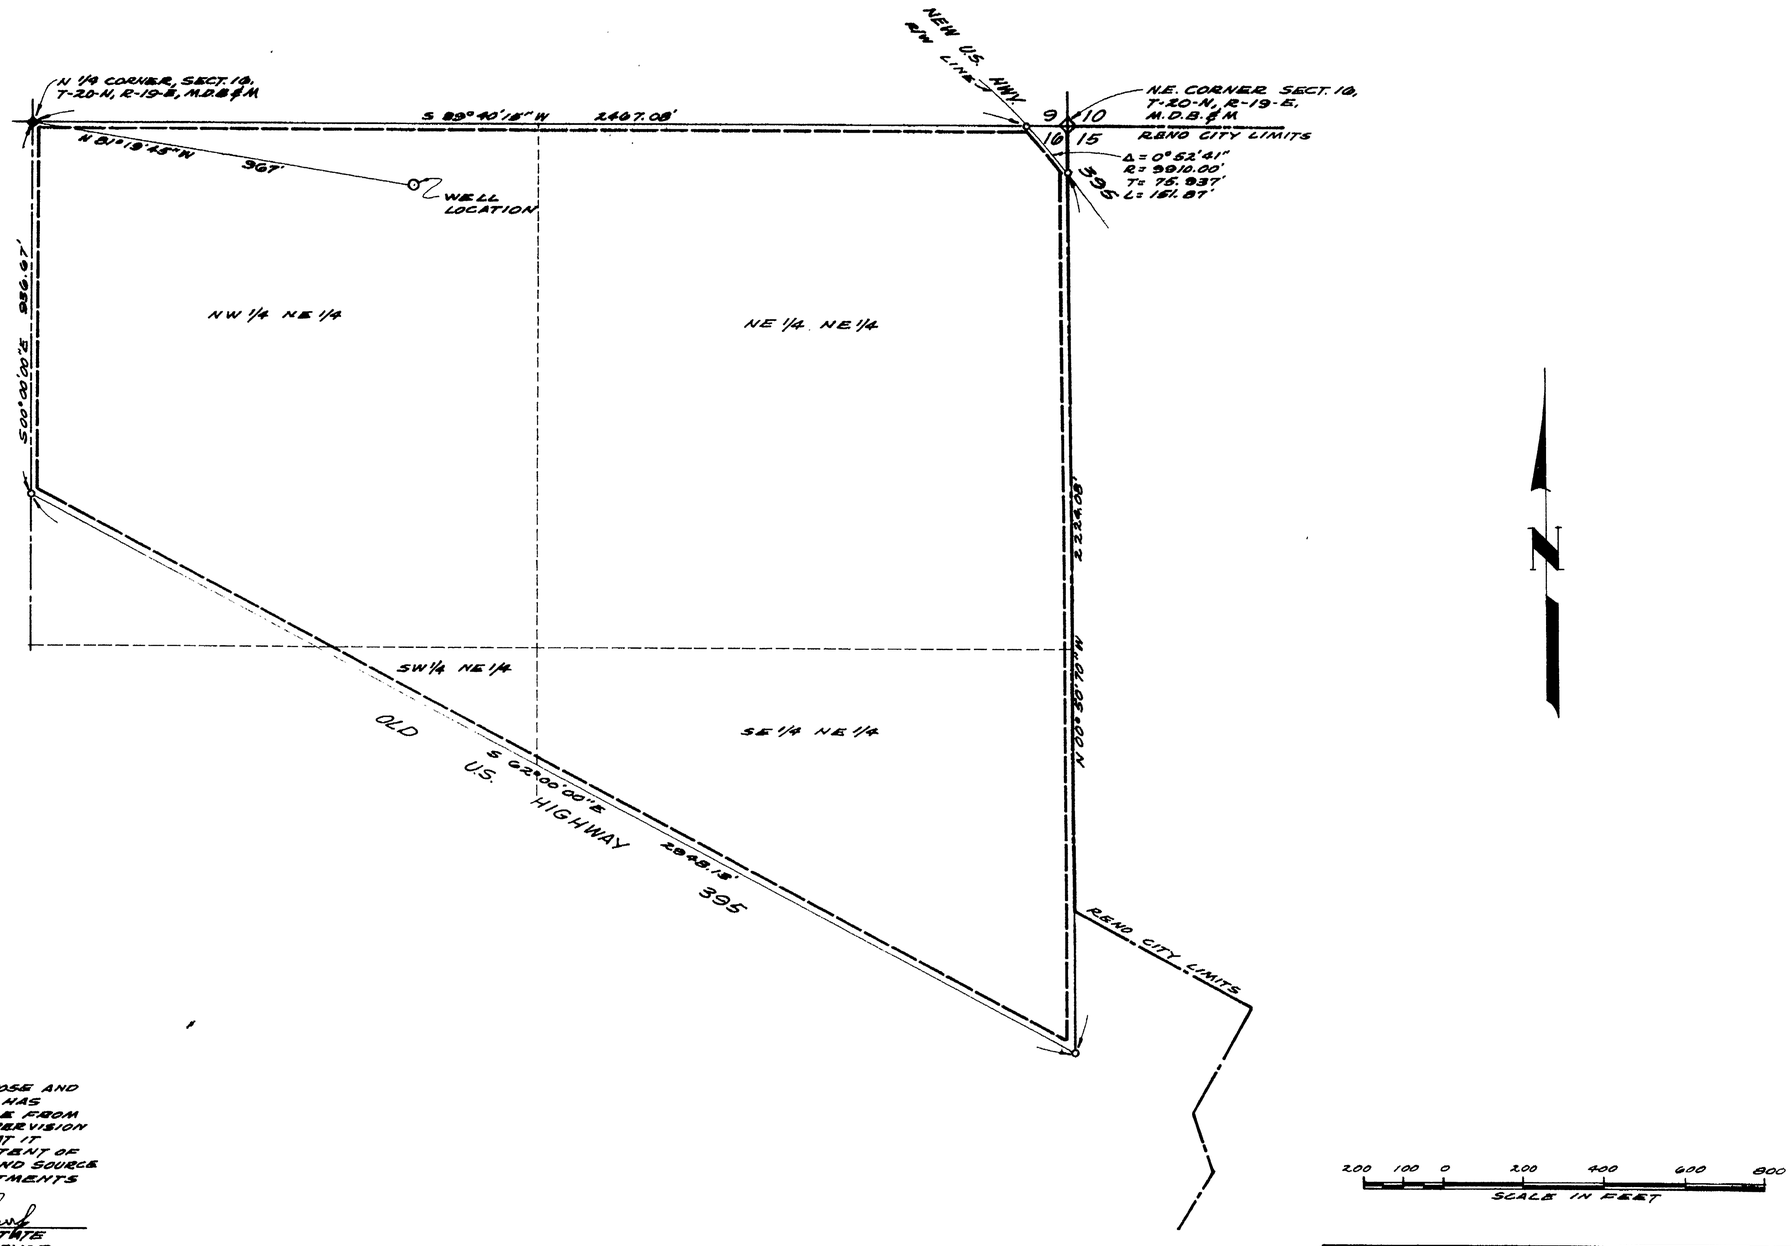

STATE OF NEVADA }
COUNTY OF WASHOE } S.S.

I, MILTON L. SHARP, BEING FIRST DULY SWORN, DEPOSE AND SAY THAT THIS MAP, CONSISTING OF ONE (1) SHEET, HAS BEEN CORRECTLY DRAWN TO THE DESIGN SCALE FROM FIELD NOTES OF A SURVEY MADE UNDER MY SUPERVISION AND DIRECTION ON THE 6TH DAY OF MAY, 1971; THAT IT TRULY REPRESENTS THE LOCATION AND THE EXTENT OF WORKS USED TO DIVERT WATER FROM AN UNDERGROUND SOURCE IN WASHOE COUNTY, NEVADA, BY WESTERN INVESTMENTS INCORPORATED FOR DOMESTIC PURPOSES.

Milton L. Sharp
MILTON L. SHARP, STATE WATER-RIGHT SURVEYOR, NO. 349

SUBSCRIBED AND SWORN TO BEFORE ME THIS 15 DAY OF SEPTEMBER, 1971

Dana G. Tomburello
DANA G. TOMBURELLO, NOTARY PUBLIC IN AND FOR WASHOE COUNTY, NEVADA.

DANA G. TOMBURELLO
Notary Public — State of Nevada
Washoe County
My Commission Expires Oct. 22, 1974

FILED
SEP 15 1971
STATE ENGINEER'S OFFICE

MAP

TO ACCOMPANY APPLICATION TO APPROPRIATE WATER FOR QUASI-MUNICIPAL AND DOMESTIC USE BY WESTERN INVESTMENTS INC. FROM AN UNDERGROUND SOURCE LOCATED IN THE PORTION OF NE 1/4 OF SECTION 10, T20N, R19E, M.D.B & M., WASHOE COUNTY, NEVADA.

26194