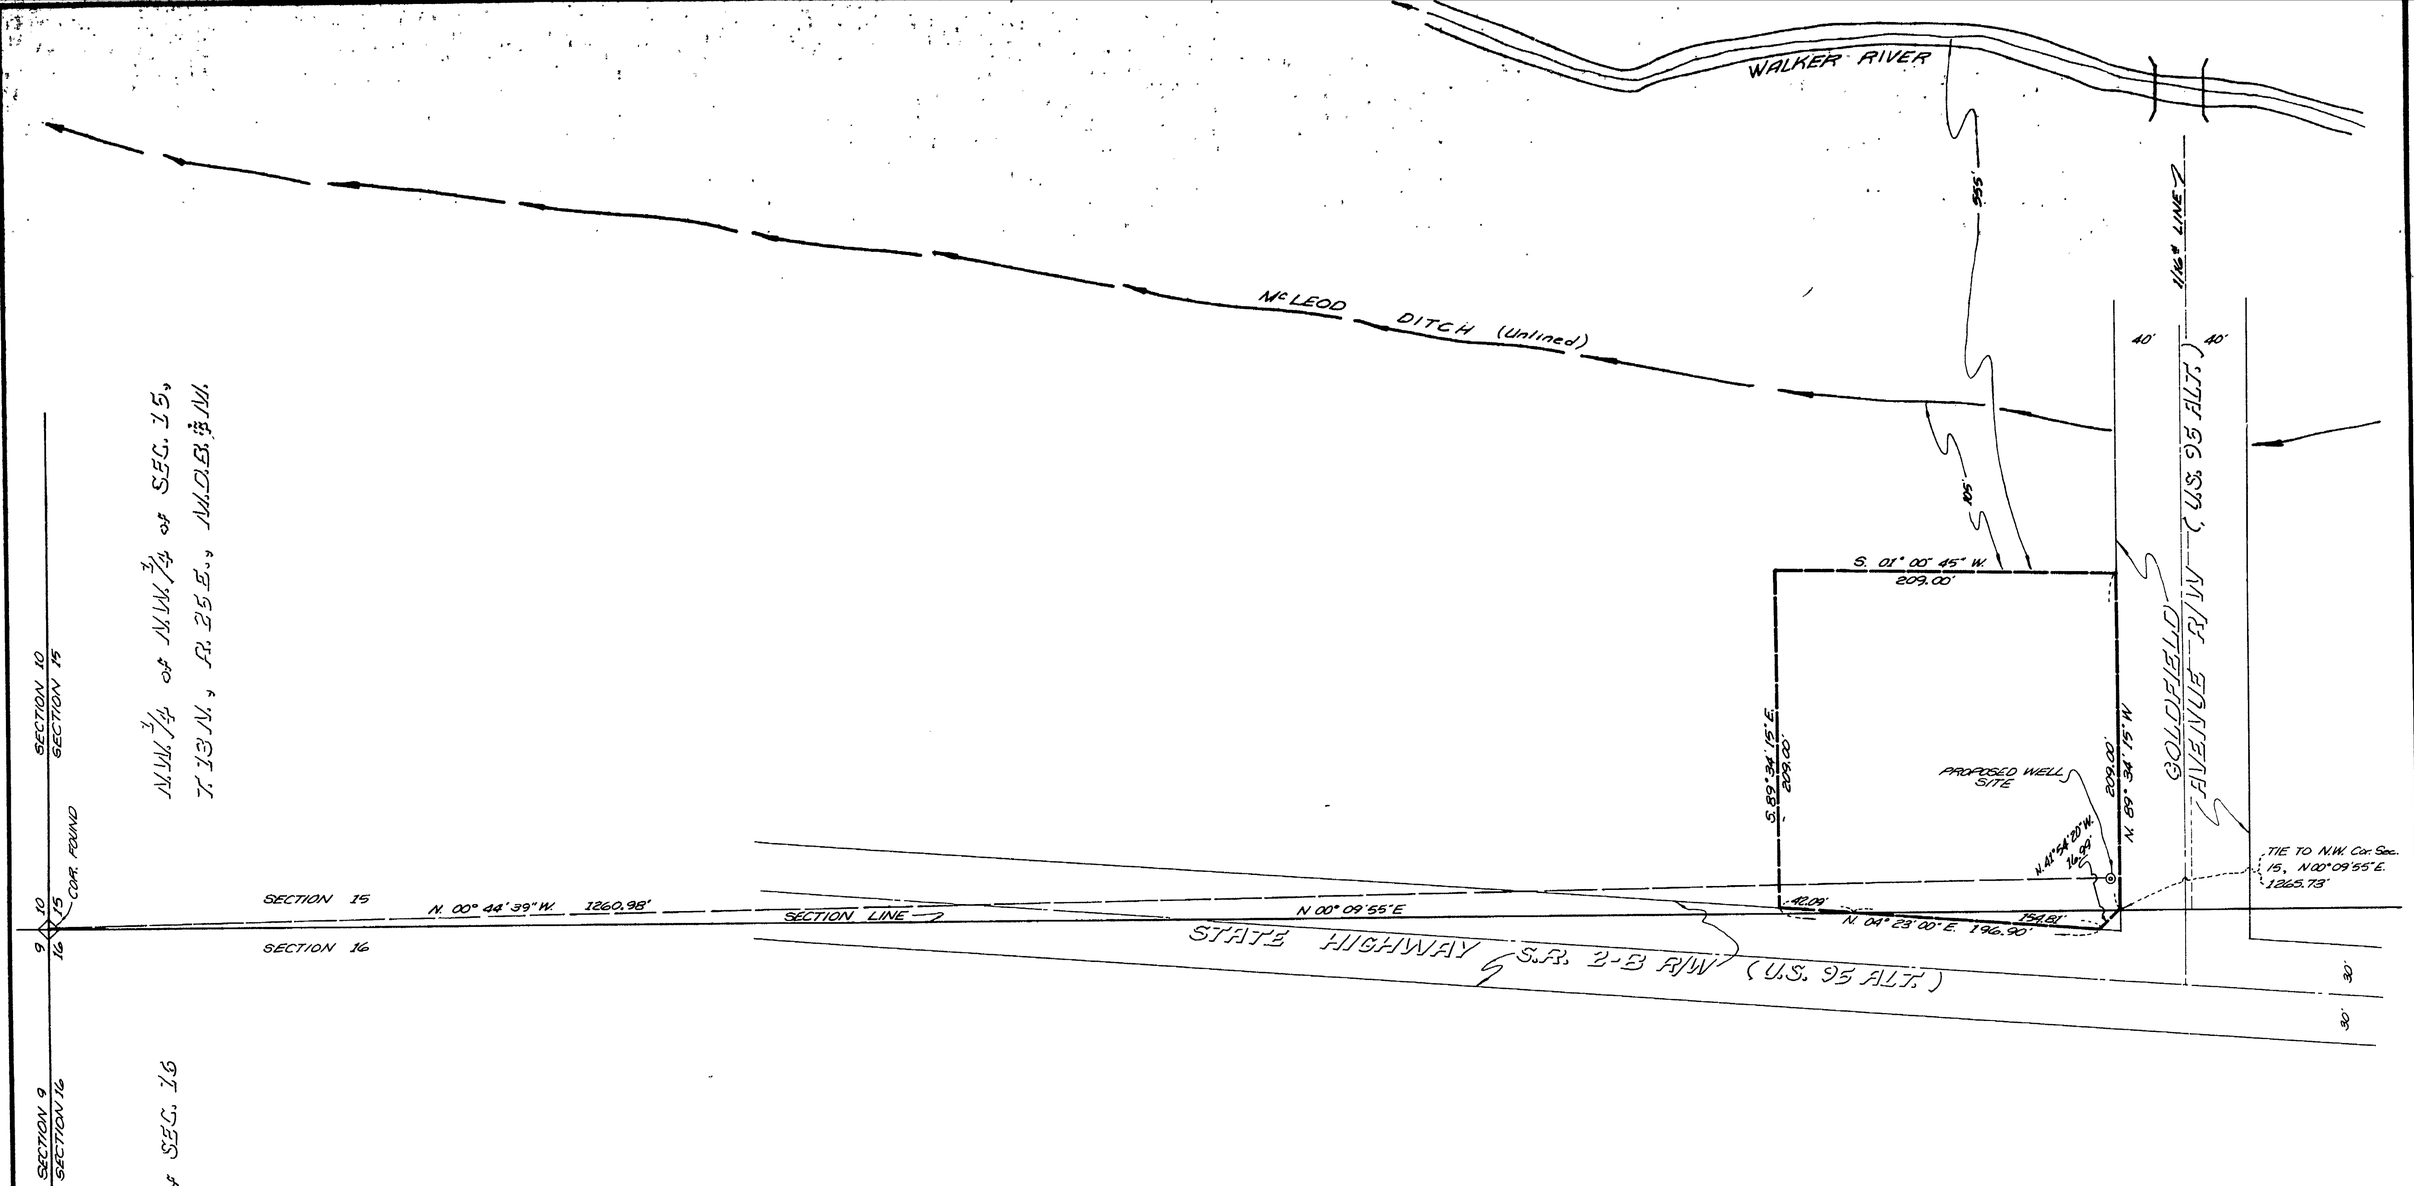

STATE OF NEVADA }SS
CARSON CITY

I, ROBERT L. FULLER, BEING FIRST DULY SWORN, DEPOSE AND SAY THAT THIS MAP, CONSISTING OF ONE SHEET, HAS BEEN CORRECTLY DRAWN TO THE DESIGNATED SCALE FROM FIELD NOTES OF A SURVEY MADE BY ME ON THE 29th DAY OF MAY 1969; THAT IT TRULY AND CORRECTLY REPRESENTS THE PROPOSED LOCATION AND EXTENT OF THE WORKS USED TO DIVERT WATER FROM AN UNDERGROUND SOURCE, IN LYON COUNTY, BY THE W&H OIL Co. OF NEVADA FOR COMMERCIAL (SERVICE STATION AND MOTEL) AND DOMESTIC PURPOSES. THAT THE PROPOSED POINT OF DIVERSION AND THE LOCATION AND NAMES OF ALL OTHER WORKS OR STREAMS WHICH ARE CROSSED BY OR CONNECTED WITH SAID WORKS, ARE FULLY AND CORRECTLY DESIGNATED HEREON.

REGISTERED LAND SURVEYOR
Robert L. Fuller
2096
STATE OF NEVADA

ROBERT L. FULLER
STATE WATER RIGHTS SURVEYOR
Nº 335
NEVADA R.C.E. and R.L.S. 2096

NOTARY'S CERTIFICATE

SUBSCRIBED AND SWORN TO BEFORE ME THIS 12th DAY OF July, 1971.
NOTARY PUBLIC, IN AND FOR THE STATE OF NEVADA.

MY COMMISSION EXPIRES

JOANNE CAIN
NOTARY PUBLIC, STATE OF NEVADA
ORMSBY COUNTY
My Commission Expires Feb. 8, 1972

BASIS OF BEARING

THE BASIS OF BEARING FOR THIS SURVEY WAS THE CENTERLINE OF STATE HIGHWAY 2-B FROM NEVADA HIGHWAY DEPARTMENT MAP OF 1934. ie. N 04° 23' 00" E.

Scale 1" = 50'

CERTIFICATE No. 8469 ISSUED 3-5-75

1971 JUL 15 AM 11 32
FILED
JUL 14 1971
STATE ENGINEER'S OFFICE

MAP

TO ACCOMPANY APPLICATION TO APPROPRIATE WATER FOR COMMERCIAL (SERVICE STATION and MOTEL) AND DOMESTIC PURPOSES BY THE W&H OIL COMPANY OF NEVADA FROM AN UNDERGROUND SOURCE.

Lyon County, Nevada

PREPARED BY R. L. FULLER ENGINEERING

26213