BASIS OF BEARING: TOWNSHIP PLAT CALL BETWEEN FOUND BRASS CAP SECTION CORNERS.

T. 14 N., R. 67 E., M.D.B.& M.

STATE OF NEVADA
County of White Pine } ss.

I, Henry C. Conrad, being first duly sworn, depose and say that this map, consisting of one sheet, has been correctly drawn to the designated scale from field notes of a survey made under my supervision and direction between the 14th day of September, '71 and the 16th day of September, 1971, that it truly and correctly represents the proposed location and extent of the works used to divert water from underground source in White Pine County by Spring Valley Gold Dredging, Inc. for mining and domestic purposes. That the proposed point of diversion and return, the location of the points of use, the approximate size and capacity of the diverting conduit, and the location and names of all other works or streams which are crossed by or connected with said works, are fully and correctly designated hereon.

Henry C. Conrad
State Water Right Surveyor

Subscribed and sworn to before me this 15th day of September, 1971.

Ingrid A. Klaich
Notary Public in and for White Pine County, Nevada

INGRID A. KLAICH
Notary Public - State of Nevada
My commission expires July 1, 1973

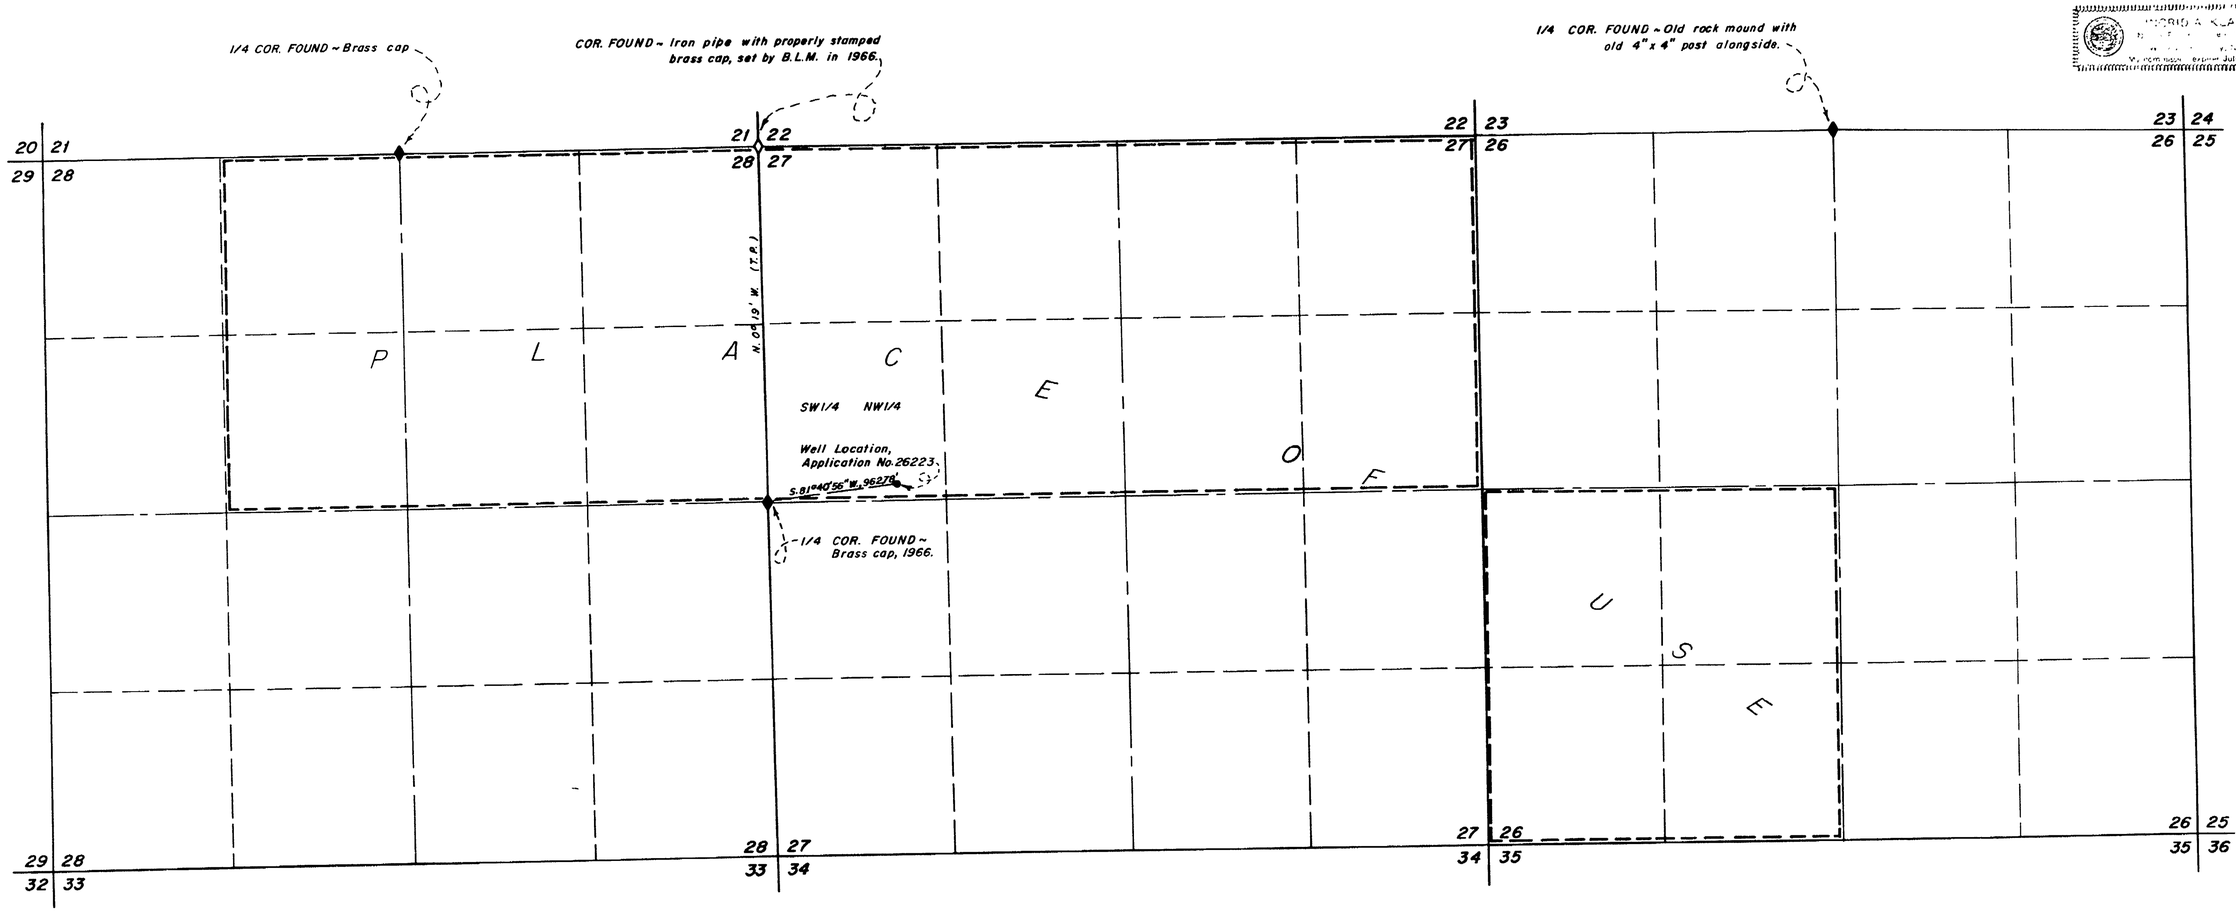

0 600 1200 1800 2400
Scale ~ 1" = 600'

35727

MAP TO ACCOMPANY APPLICATION TO APPROPRIATE WATER

FOR MINING & DOMESTIC

BY SPRING VALLEY GOLD DREDGING, INC.

FROM UNDERGROUND SOURCE

MILLARD - SPINK ASSOCIATES, INC.
ENGINEERS - PLANNERS - SURVEYORS
ELY, NEVADA 9-15-71

MILLARD-SPINK ASSOCIATES, INC.

DATE	DESCRIPTION

FIELD N.B. / R.J.		CHECK	
DETAIL		APPROVED	
DESIGN		FILE No.	
TRACING	I.A.K.	DR'G. No.	

FILED
SEP 17 1971
STATE ENGINEER'S OFFICE

35727 26223