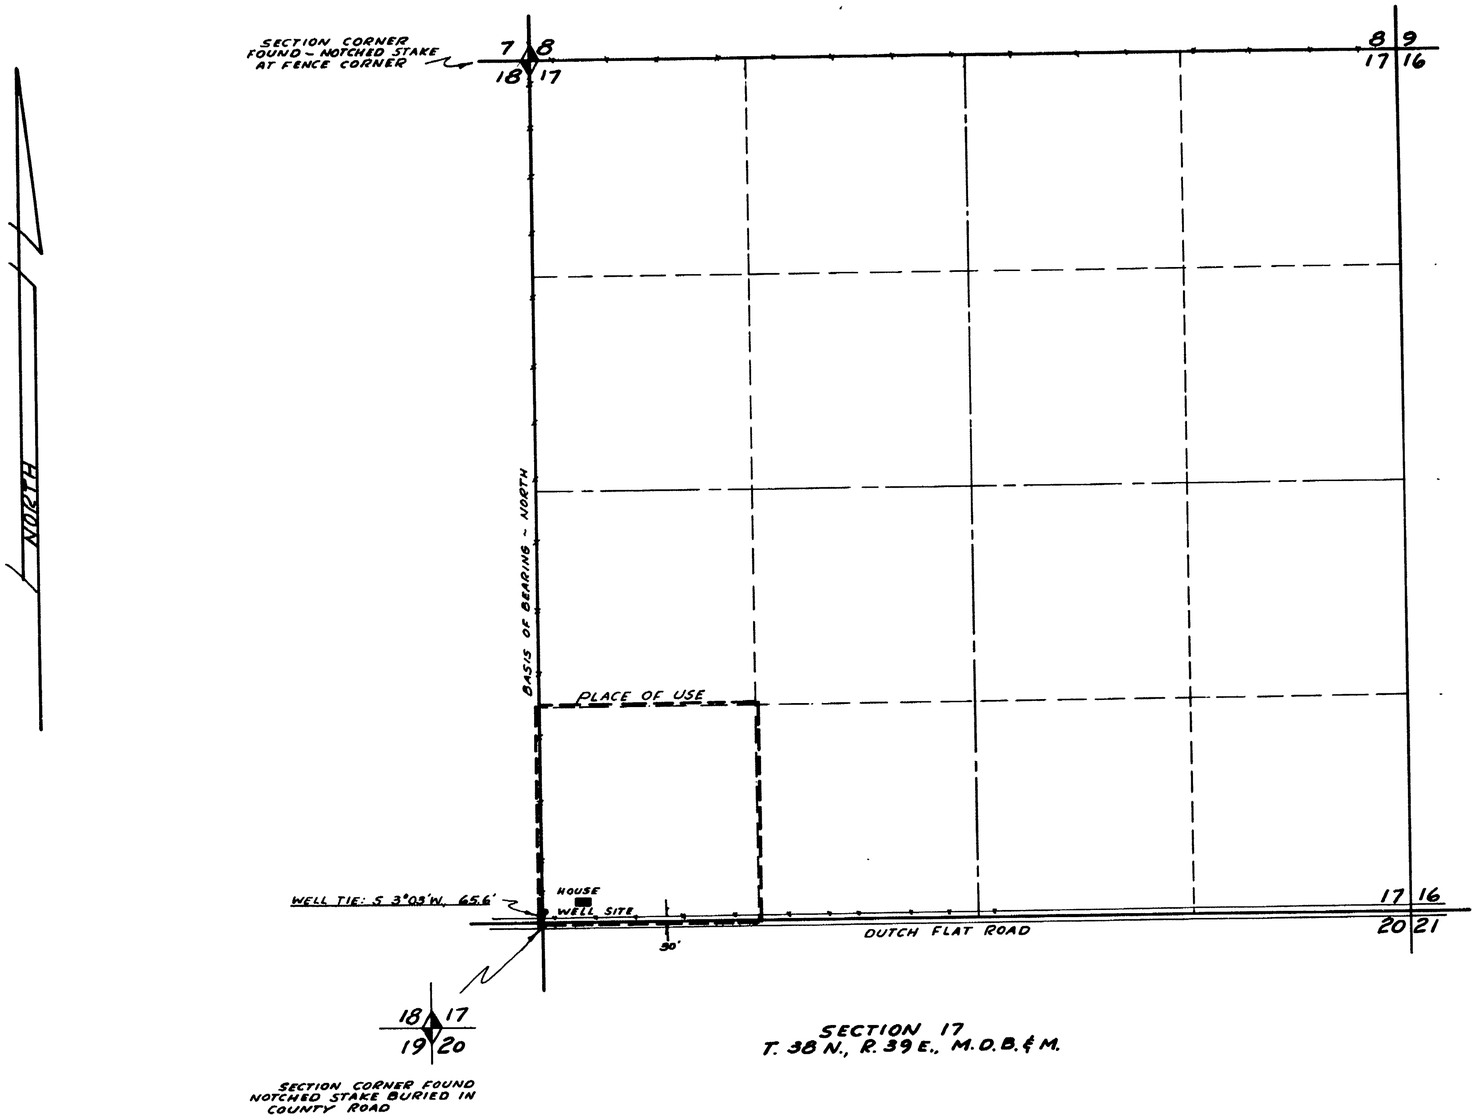

SECTION 17
T. 38 N., R. 39 E., M.D.B.&M.

STATE OF NEVADA }
COUNTY OF ELKO } S.S.

I, CHARLES C. ARMUTH, JR., BEING FIRST DULY SWORN, DEPOSE AND SAY THAT THIS MAP, CONSISTING OF ONE SHEET, HAS BEEN CORRECTLY DRAWN TO THE DESIGNATED SCALE FROM FIELD NOTES OF A SURVEY MADE BY ME ON THE 27TH DAY OF JUNE, 1971; THAT IT TRULY AND CORRECTLY REPRESENTS THE LOCATION AND EXTENT OF THE WORKS USED TO DIVERT WATER FROM UNDERGROUND, IN HUMBOLDT COUNTY, BY W. S. HILL FOR IRRIGATION AND DOMESTIC PURPOSES. THAT THE POINT OF DIVERSION, THE PLACE OF USE OF WATER, THE APPROXIMATE LOCATION AND SIZE OF THE DIVERTING CHANNEL, ALL RESERVOIRS OR BASINS, THE LOCATION OF ALL OTHER WORKS OR STREAMS WHICH WILL CROSS OR CONNECT WITH THE PROPOSED WORKS AND THE EXTENT OF ALL LANDS SHOWING BY 40-ACRE SUB-DIVISIONS THE AMOUNT TO BE IRRIGATED, ARE FULLY AND CORRECTLY DESIGNATED THEREON.

Charles C. Armuth Jr.
STATE WATER RIGHT SURVEYOR

SUBSCRIBED AND SWORN TO BEFORE ME THIS 14TH DAY OF JULY, 1971.

James M. Olin
NOTARY PUBLIC IN AND FOR ELKO COUNTY, NEVADA.

JAMES M. OLIN
Notary Public - State of Nevada
Elko County, Nevada
Commission expires May 17, 1975

500 0 500 1000 1500 2000 2500
SCALE 1" = 500'

MAP TO ACCOMPANY
APPLICATION TO APPROPRIATE
WATER
FROM UNDERGROUND
BY W. S. HILL
FOR IRRIGATION & DOMESTIC

1971 JUL 21 AM 11 26

FILED
JUL 21 1971
STATE ENGINEER'S OFFICE

26225