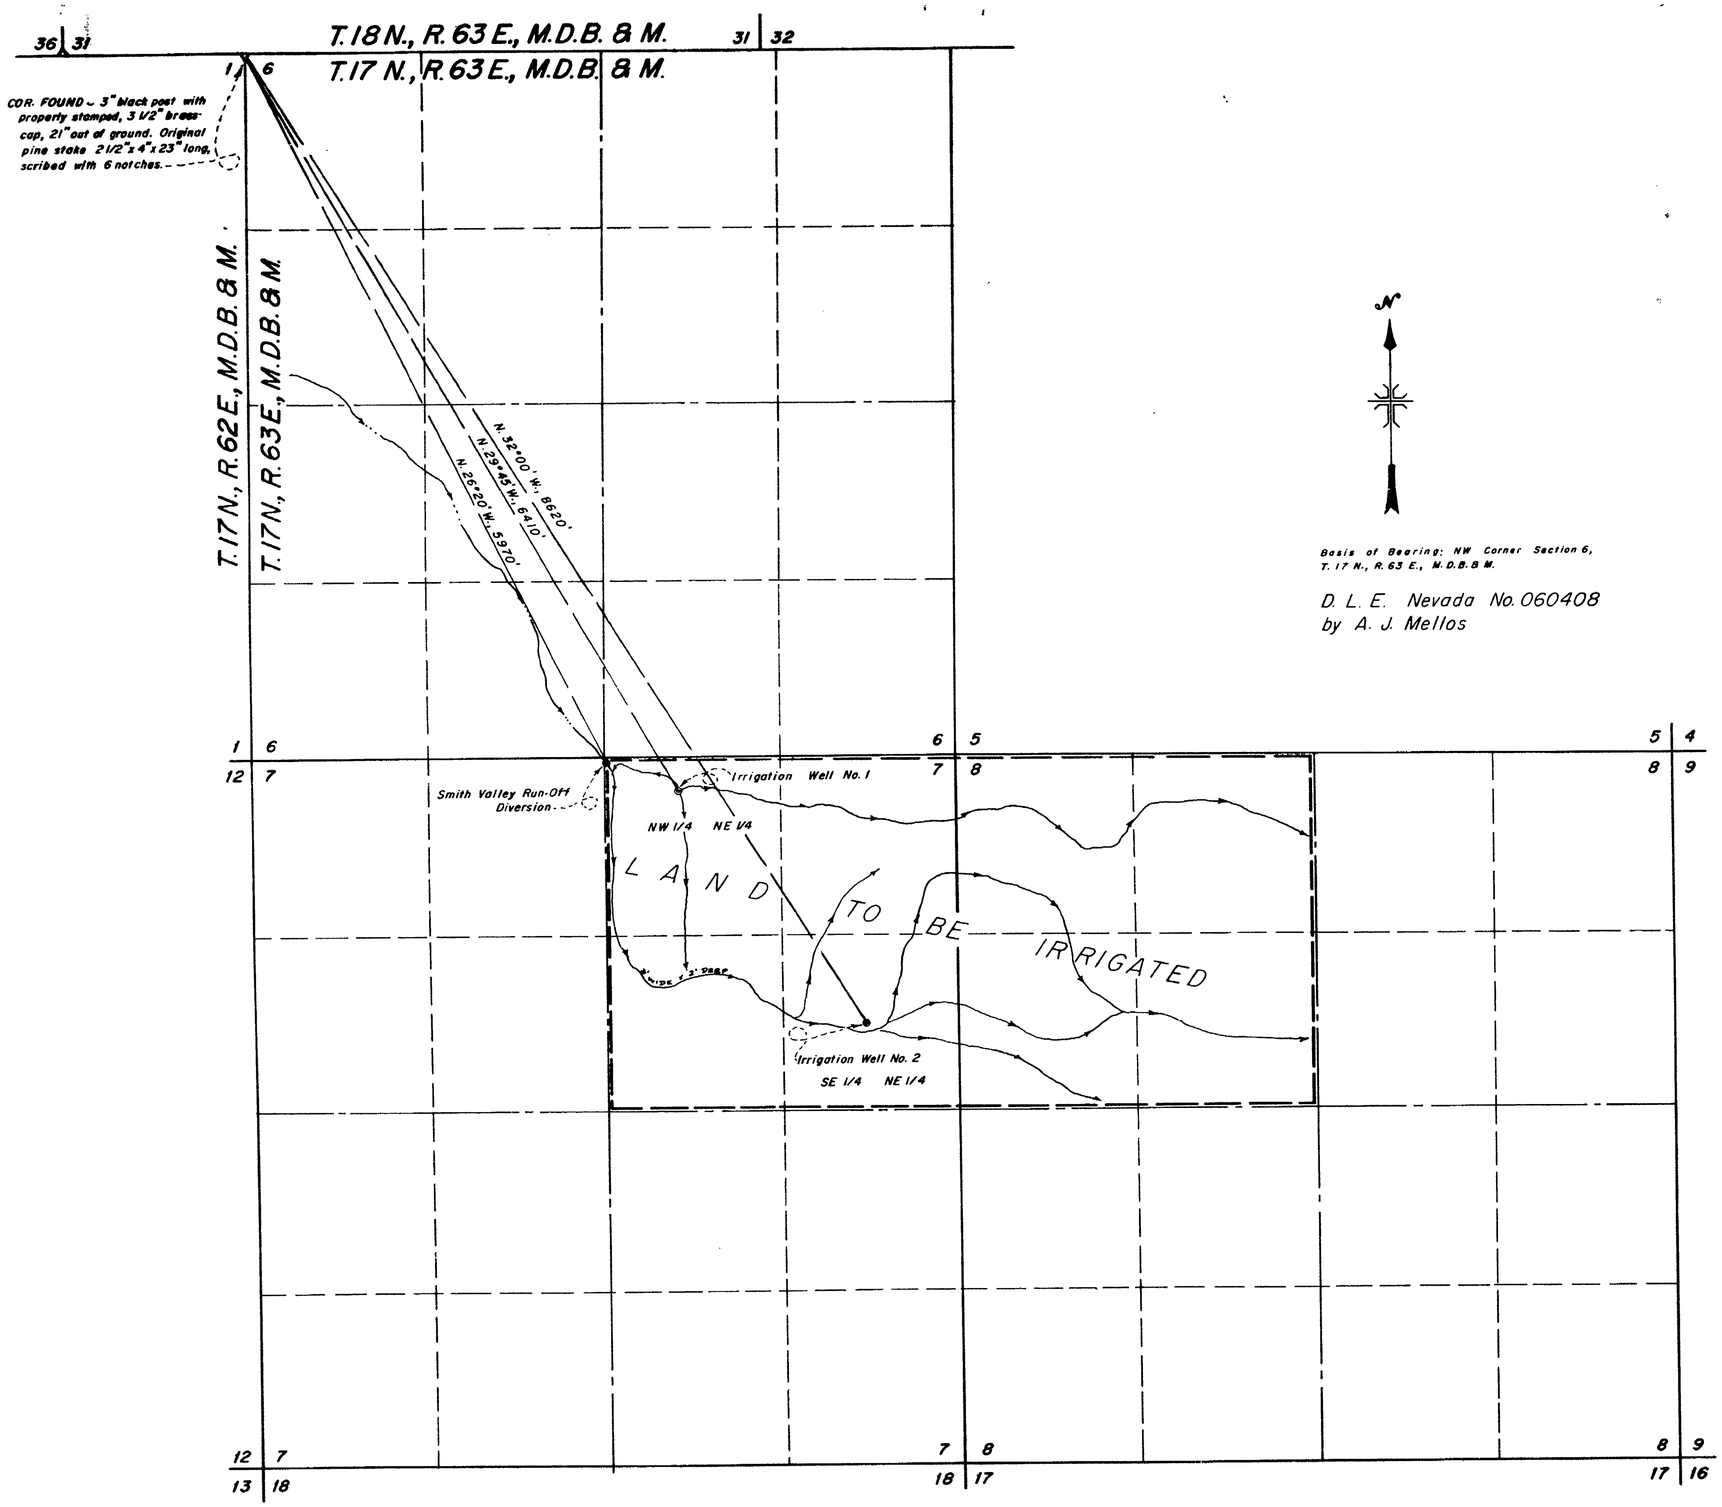

Basis of Bearing: NW Corner Section 6, T. 17 N., R. 63 E., M.D.B. & M.

D. L. E. Nevada No. 060408
by A. J. Mellos

STATE OF NEVADA
County of White Pine } ss.

I, Robert W. Millard, being first duly sworn, depose and say that this map, consisting of one sheet, has been correctly drawn to the designated scale from field notes of a survey made under my supervision and direction between the 20th day of February, 1970 and the 22nd day of February, 1970, that it truly and correctly represents the proposed location and extent of the works used to divert water from underground source & Smith Valley Run-off, in White Pine County, by A.J. Mellos for irrigation & domestic purposes. That the proposed points of diversion, the approximate location and size of the diverting channels, all reservoirs or basins, the location and names of all other works which will cross or connect with the proposed works, and the boundary of all lands, showing by 40-Acre subdivisions the areas proposed to be irrigated, are fully and correctly designated thereon.

State Water Right Surveyor

Subscribed and sworn to before me this 26th day of July, 1971.

Notary Public in and for White Pine County, Nevada

INGRID A. KLAICH
Notary Public State of Nevada
White Pine County, Nevada
My commission expires July 1, 1973

0 600 1200 1800 2400
Scale 1" = 600'

MILLARD-SPINK ASSOCIATES, INC.

DATE	DESCRIPTION

FIELD	CHECK
DETAIL	APPROVED
DESIGN	FILE No.
TRACING E.A.K.	DR'G. No.

MAP TO ACCOMPANY APPLICATION TO APPROPRIATE WATER

FOR IRRIGATION & DOMESTIC

BY A. J. MELLOS

FROM SMITH VALLEY RUN-OFF & UNDERGROUND SOURCE

MILLARD - SPINK ASSOCIATES, INC.
ENGINEERS - PLANNERS - SURVEYORS
ELY, NEVADA 7-26-'71

OFFICE
STATE ENGINEER
1971 JUL 29 AM 11 56

FILED
JUL 29 1971
STATE ENGINEER'S OFFICE

26226