STATE OF NEVADA }
County of White Pine } ss.

I, Henry C. Conrad, being first duly sworn, depose and say that this map, consisting of one sheet, has been correctly drawn to the designated scale from field notes of a survey made under my supervision and direction between the 2nd day of March and the 4th day of March, 1971, that it truly and correctly represents the proposed location and extent of the works used to divert water from Strawberry Creek, in White Pine County, by Baker Ranches, Inc. for irrigation and domestic purposes. That the proposed point of diversion, the approximate location and size of the diverting channel, all reservoirs or basins, the location and names of all other works which will cross or connect with the proposed works, and the boundary of all lands, showing by 40-Acre subdivisions the areas proposed to be irrigated, are fully and correctly designated thereon.

Henry C. Conrad
State Water Right Surveyor

Subscribed and sworn to before me this 19th day of April, 1971.

Ingrid A. Sloid
Notary Public in and for White Pine County, Nevada.

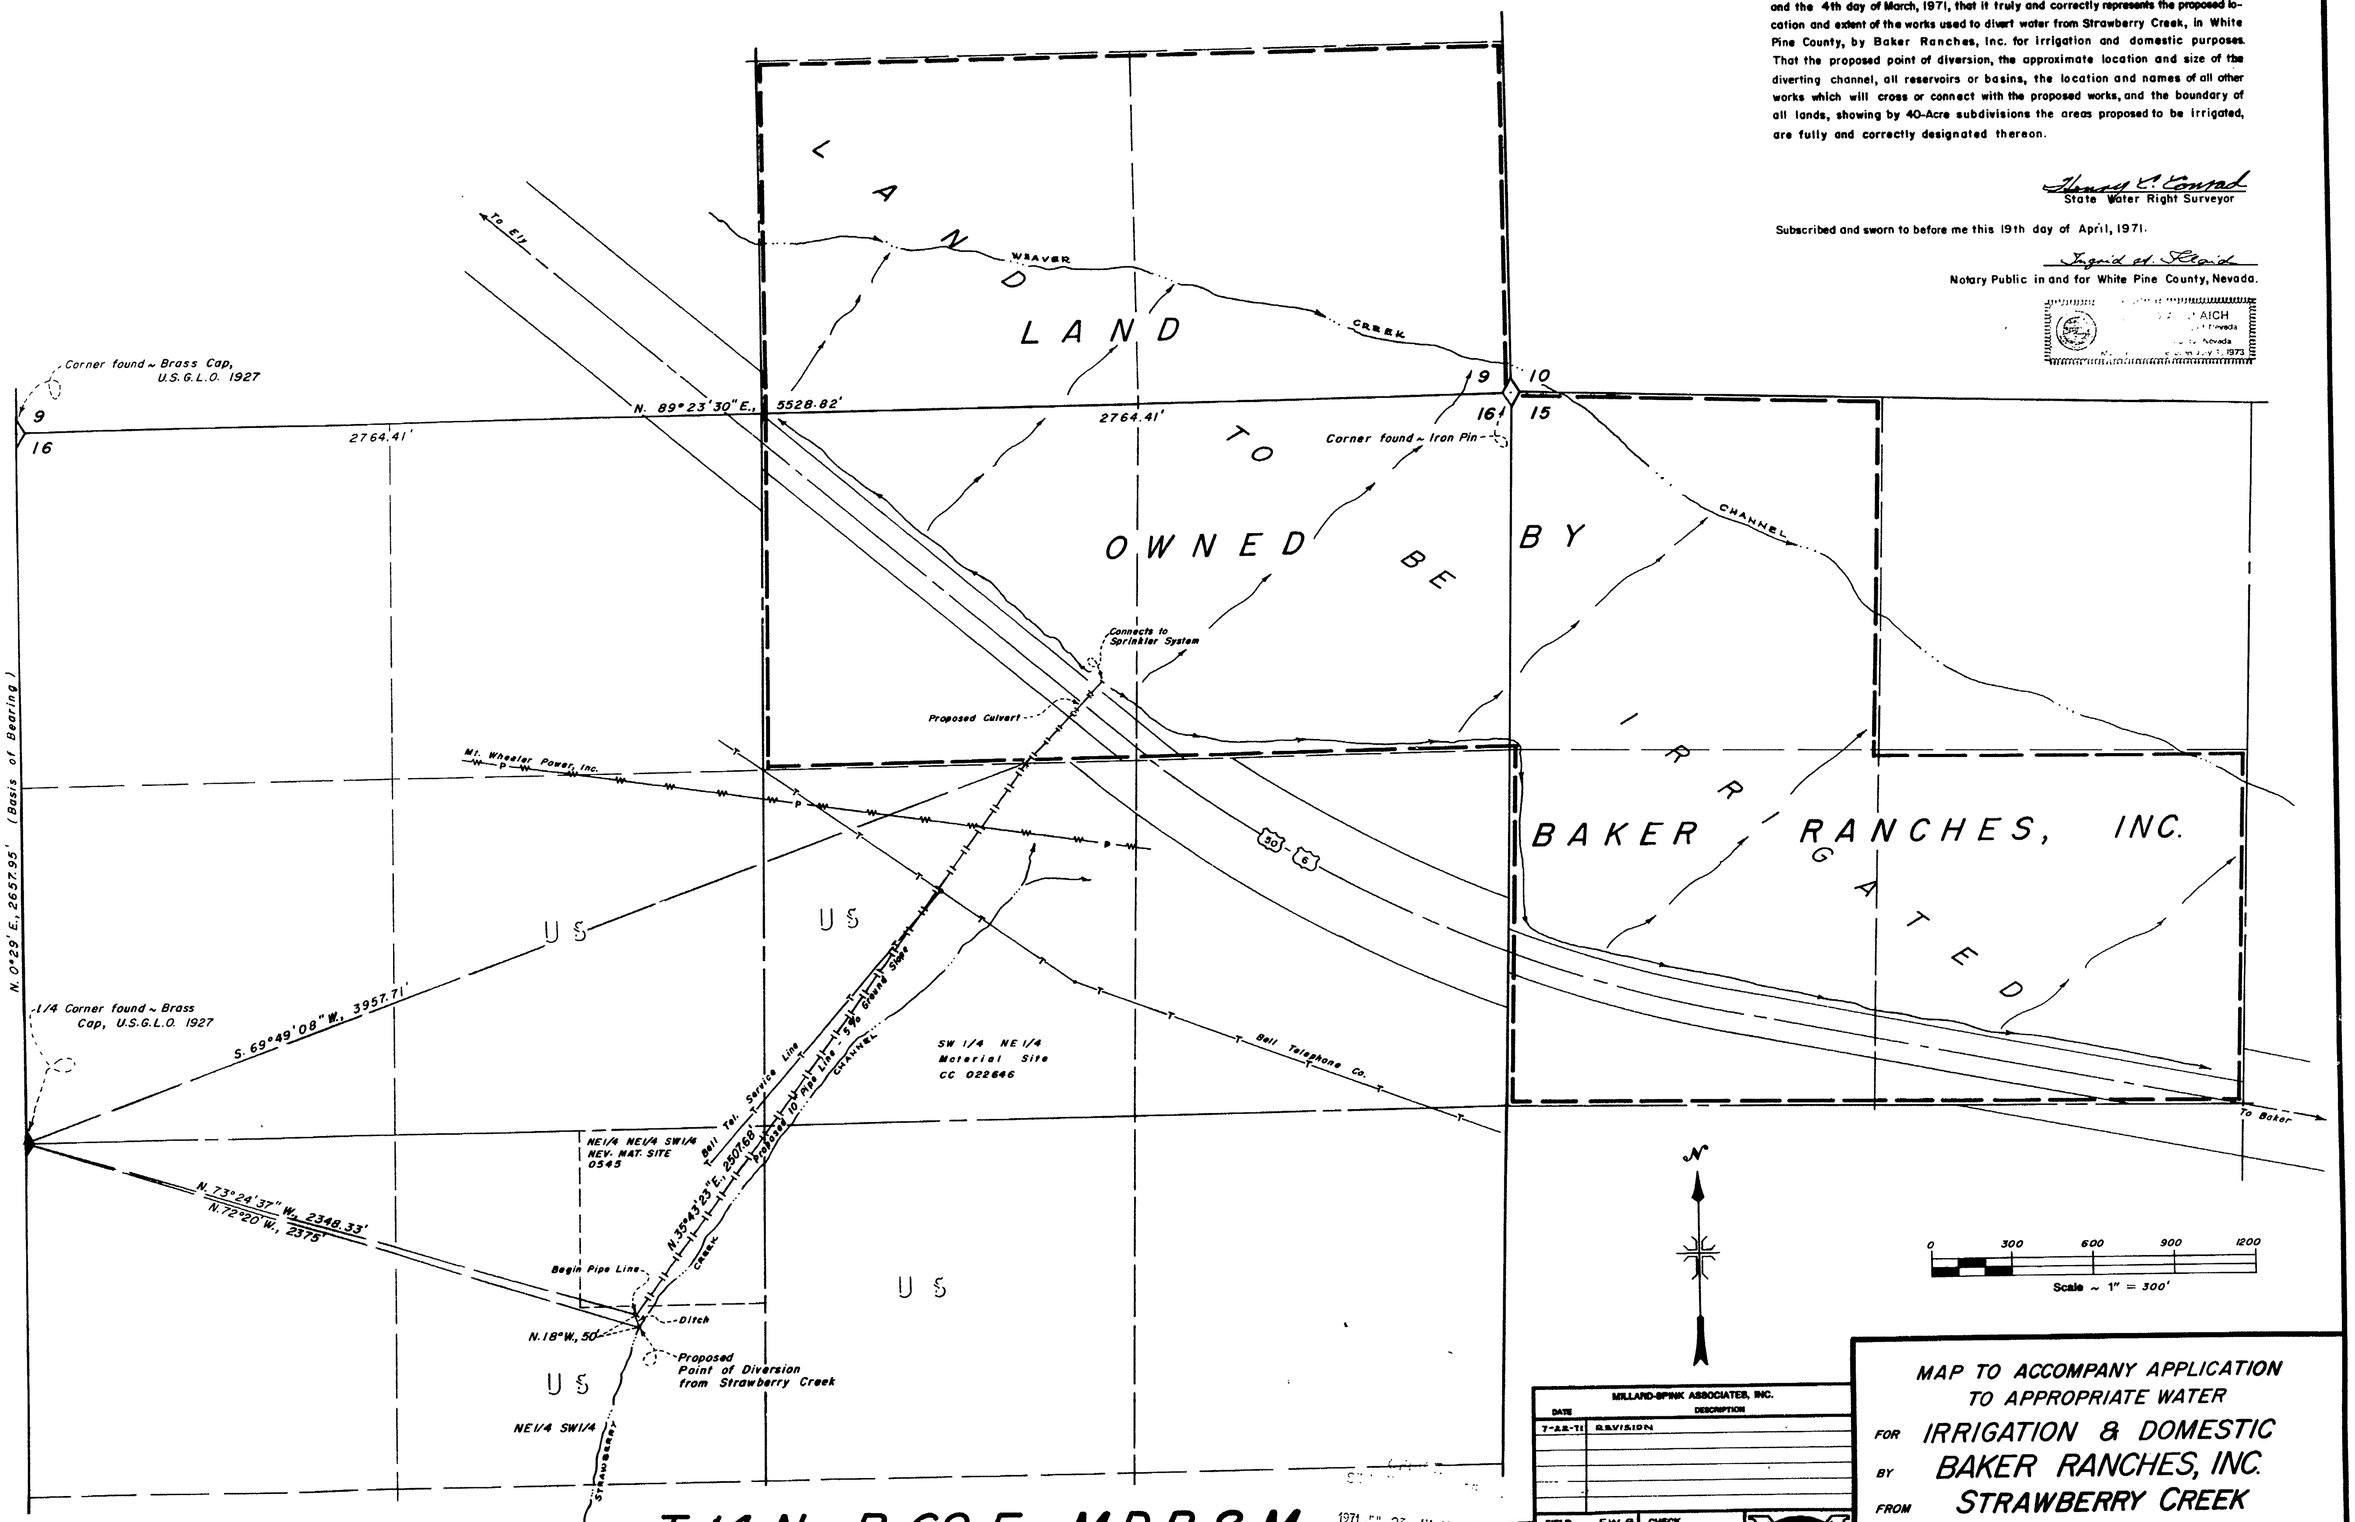

T. 14 N., R. 69 E., M.D.B.&M.

MILLARD-SPINK ASSOCIATES, INC.	
DATE	DESCRIPTION
7-22-71	REVISION

FIELD	F.W.G.	CHECK	
DETAIL	E.A.K.	APPROVED	
DESIGN		FILE No.	
TRACING	E.A.K.	DR'G. No.	

FILED
JUL 23 1971
STATE ENGINEER'S OFFICE

MAP TO ACCOMPANY APPLICATION
TO APPROPRIATE WATER
FOR IRRIGATION & DOMESTIC
BY BAKER RANCHES, INC.
FROM STRAWBERRY CREEK

MILLARD - SPINK ASSOCIATES, INC.
ENGINEERS - PLANNERS - SURVEYORS
ELY, NEVADA 4-19-71

26227