SW¼ SE¼ Sec. 26, T.19S., R.60E., M.D.M.

Clark County, Nevada

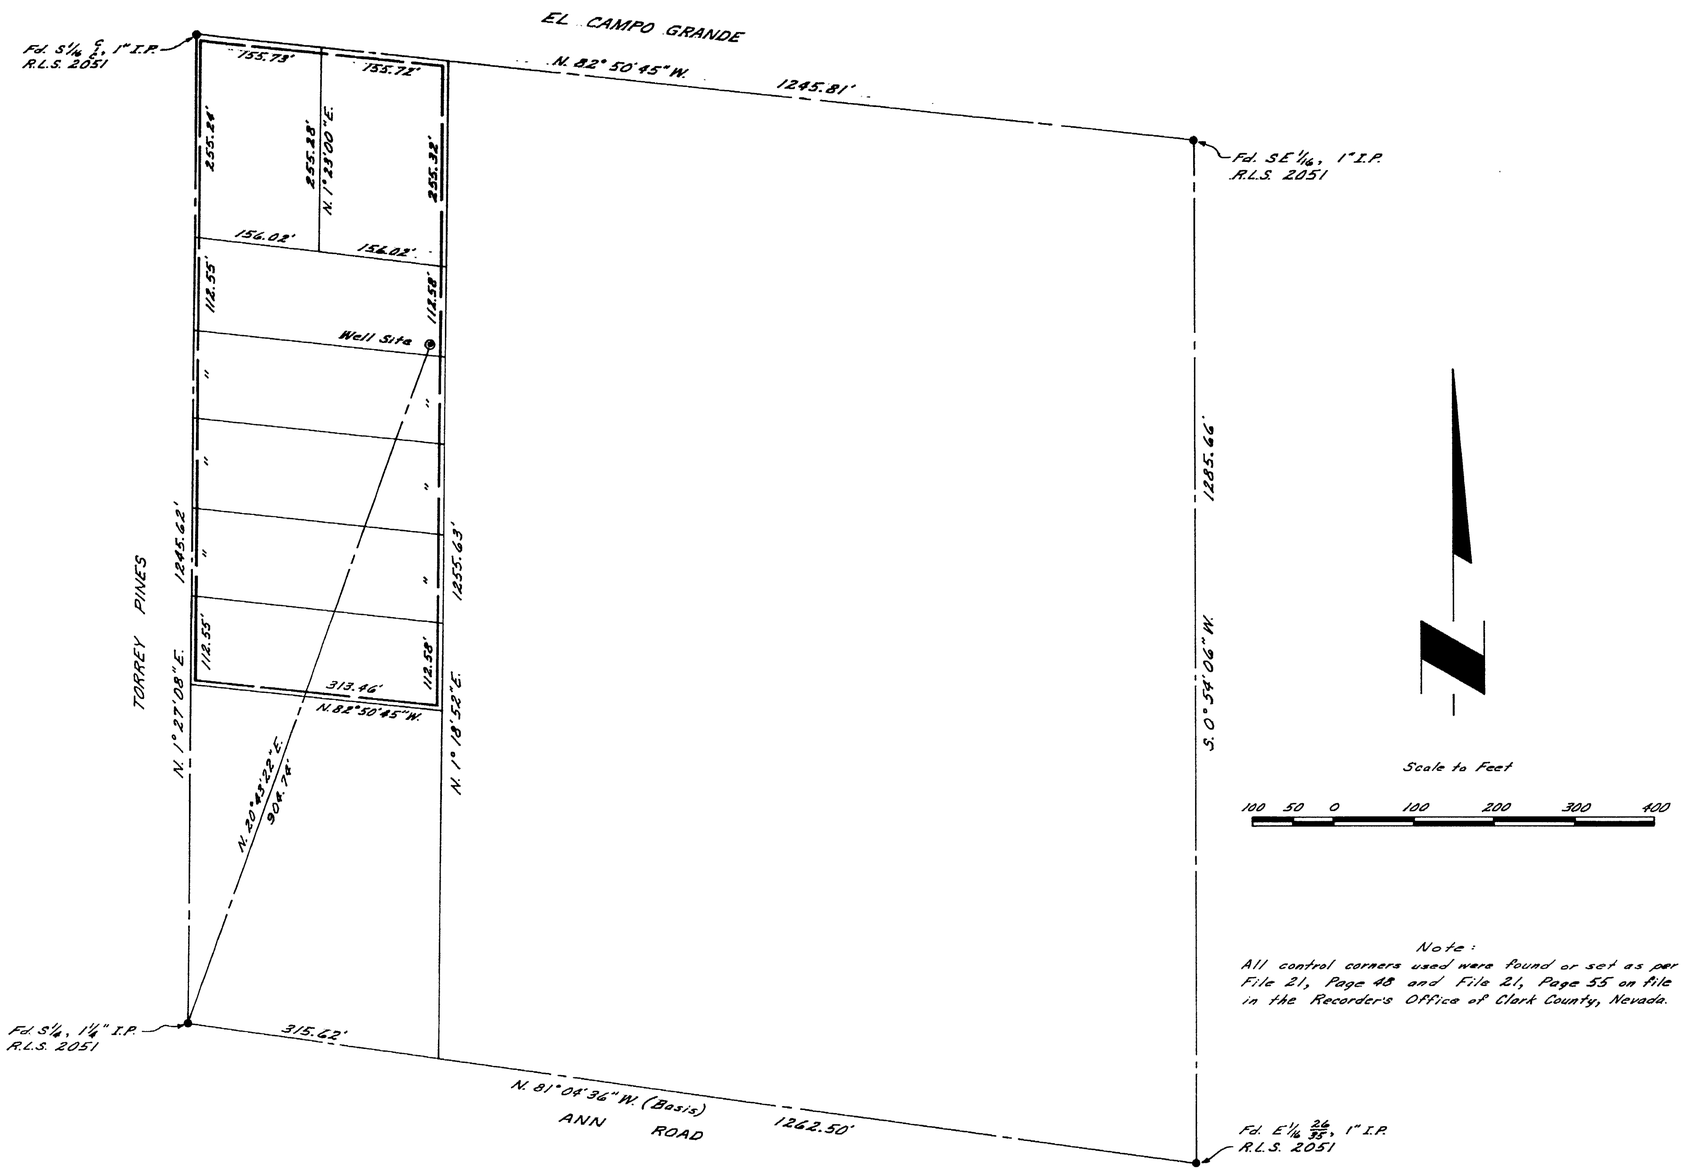

Note:
All control corners used were found or set as per File 21, Page 48 and File 21, Page 55 on file in the Recorder's Office of Clark County, Nevada.

POINT OF DIVERSION SW¼ SE¼

Sec. 26, T.19S., R.60E., M.D.M., NEVADA

State of Nevada } SS
County of Clark }

I, Wayne M. Hink, being first duly sworn, depose and say that this map, consisting of one sheet, is correctly drawn to the designated scale from field notes of a survey made by me on the 25th day of June, 1971; that it truly represents the location and extent of the works used to divert water from the Las Vegas Artesian Basin by Melvin E. Lowell for Quasi-Municipal Subdivision use and that the boundaries of the lands embodied in the tract owned by the applicant and upon which it is proposed to use the water applied for are fully and correctly designated thereon.

Wayne M. Hink
State Water Right Surveyor Certificate 334

REGISTERED LAND SURVEYOR - STATE OF NEVADA
WAYNE M. HINK
No. 2051

Subscribed and sworn to before me this 19th day of July 1971.

Doris M. Myers
Notary Public in and for Clark County, Nevada

DORIS M. MYERS
Notary Public-State of Nevada
COUNTY OF CLARK
My Commission Expires July 13, 1974

My commission expires

REGISTERED LAND SURVEYOR - STATE OF NEVADA
WAYNE M. HINK
No. 2051

BASIS OF BEARING

(N. 81° 04' 36" W.) South boundary line of SW¼ SE¼ Sec. 26, T.19S., R.60E., M.D.M., Clark County, Nevada, as recorded in Engr. Plats, File 21, Page 48, in the Recorder's Office of Clark County, Nevada.

MAP TO ACCOMPANY APPLICATION
FOR
QUASI-MUNICIPAL SUBDIVISION USE
BY
MELVIN E. LOWELL, 641 Kingsbury, Las Vegas, Nev.
FROM
THE LAS VEGAS ARTESIAN BASIN

FILED
JUL 26 1971
STATE ENGINEER'S OFFICE

48815 36134 26258