


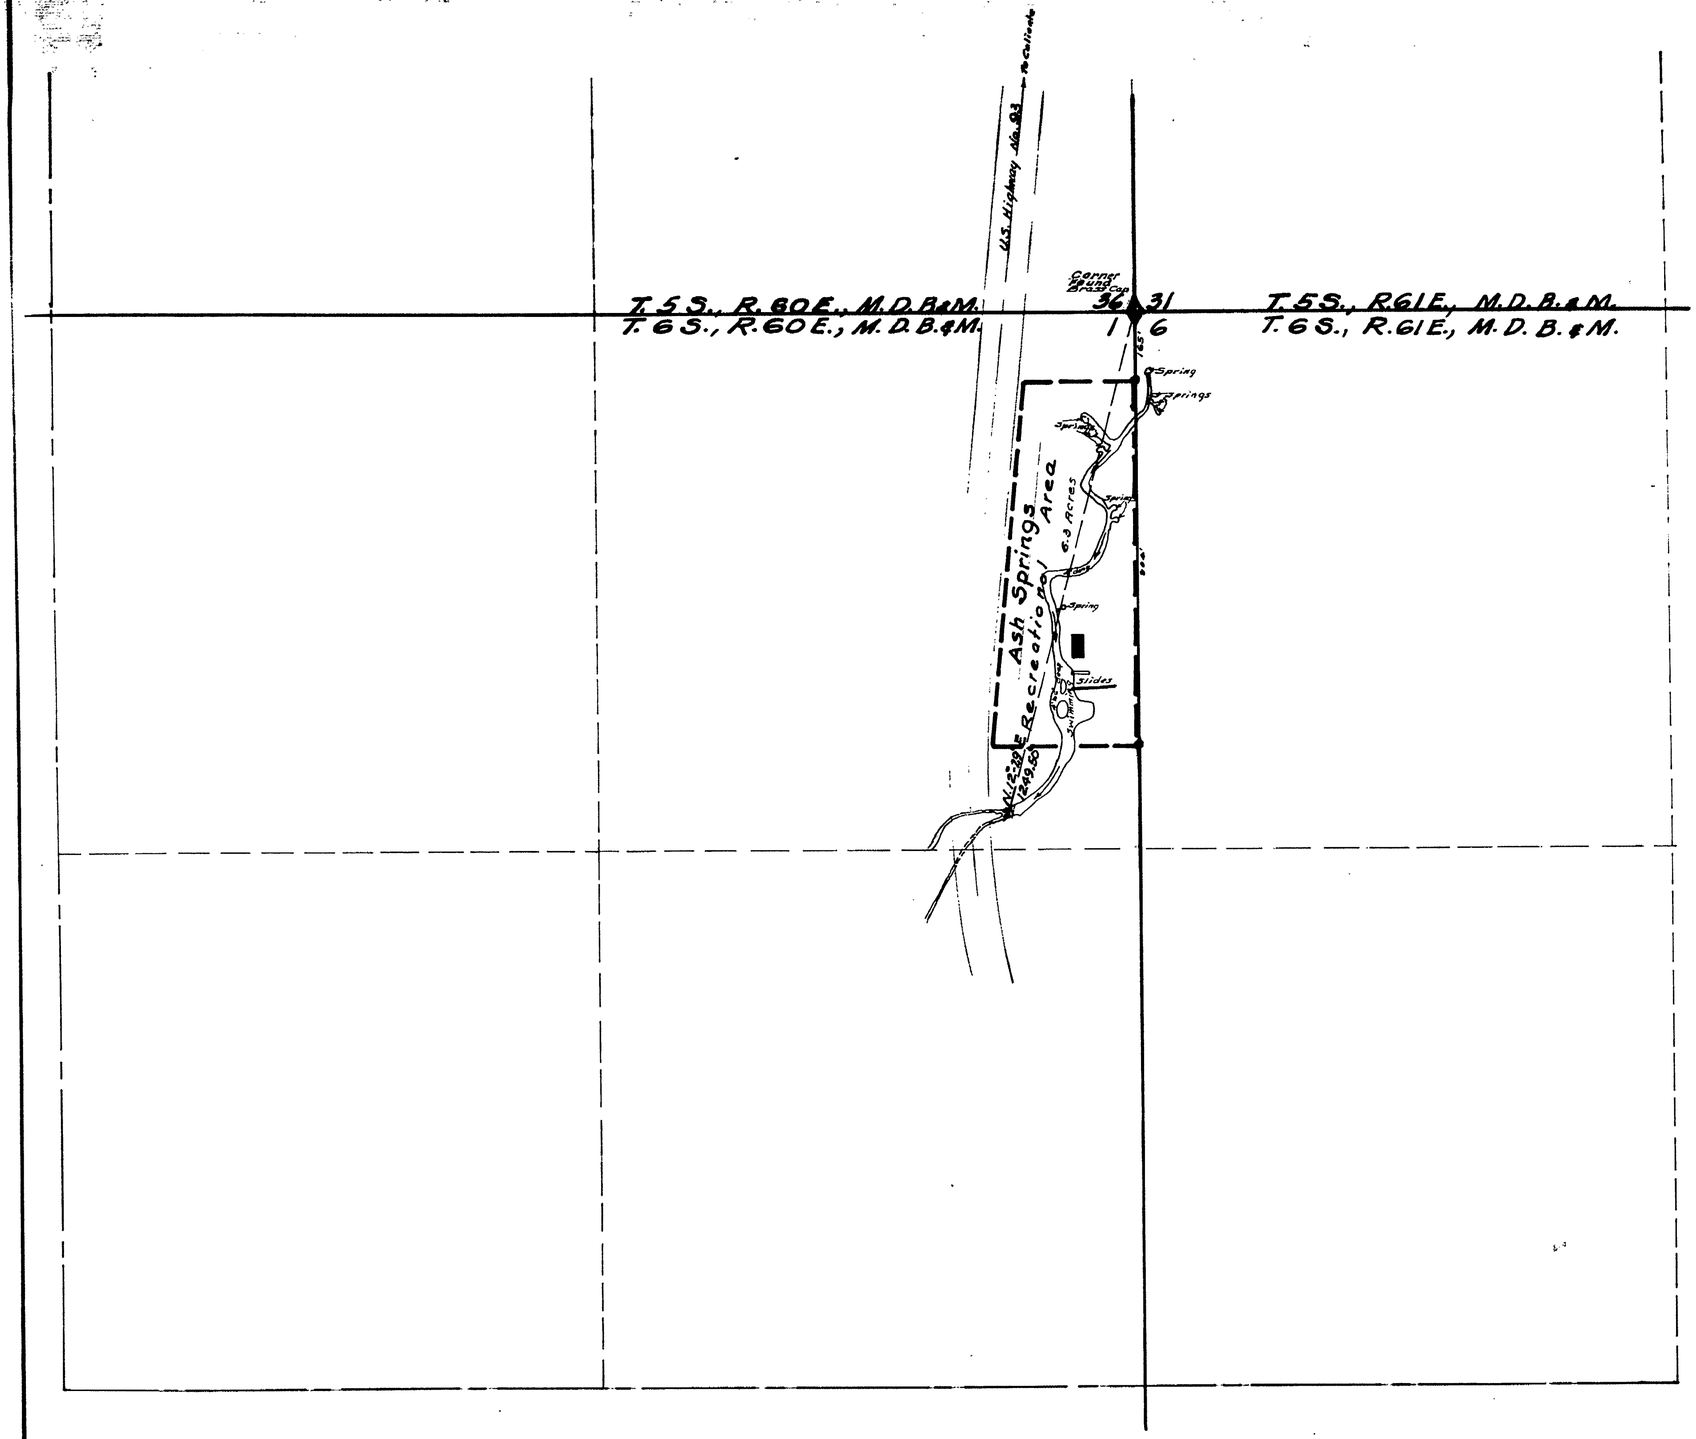


State of Nevada }
County of Lincoln } SS.

I, Reginald G. Lee, being first duly sworn, depose and say that this map consisting of One Sheet, has been correctly drawn to the designated scale from field notes of a survey made by me, between the Seventeenth day of April, and the fourth day of May, 1971, that it truly and correctly represents the proposed location and the extent of the works used for recreational purposes, and Non-consumptive, from Ash Springs, in Lincoln County, by The Ash Springs Development Corporation for recreational purposes. That the proposed recreational area, the location and size of the Ash Springs Channel, all other reservoirs or basins, the location and names of all other works which will cross or connect with the proposed works, and the boundary of all lands, shown by 40 acres subdivision, are fully and correctly designated thereon.

Reginald G. Lee
State Water Right Surveyor

Subscribed and Sworn to before me
this 13th day of Aug., 1971
Barbara S. Mathews

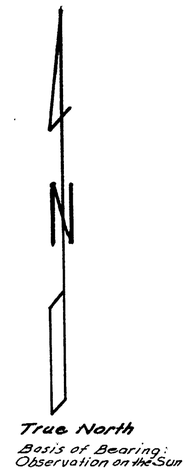BARBARA S. MATHEWS
State of Nevada
County of Lincoln
Exp. Aug. 28, 1974

0 100' 200' 400' 600' 800' 1000'
Scale 1" = 200'

**MAP**
**TO ACCOMPANY APPLICATION TO APPROPRIATE WATER FOR NON-CONSUMPTIVE RECREATIONAL USE.**
**BY THE ASH SPRINGS DEVELOPMENT CORP. From The Ash Springs Channel.**

1971 OCT 27 AM 9 59

1971 OCT 27 AM 9 33

FILED
OCT 27 1971
STATE ENGINEER'S OFFICE

27577 26273