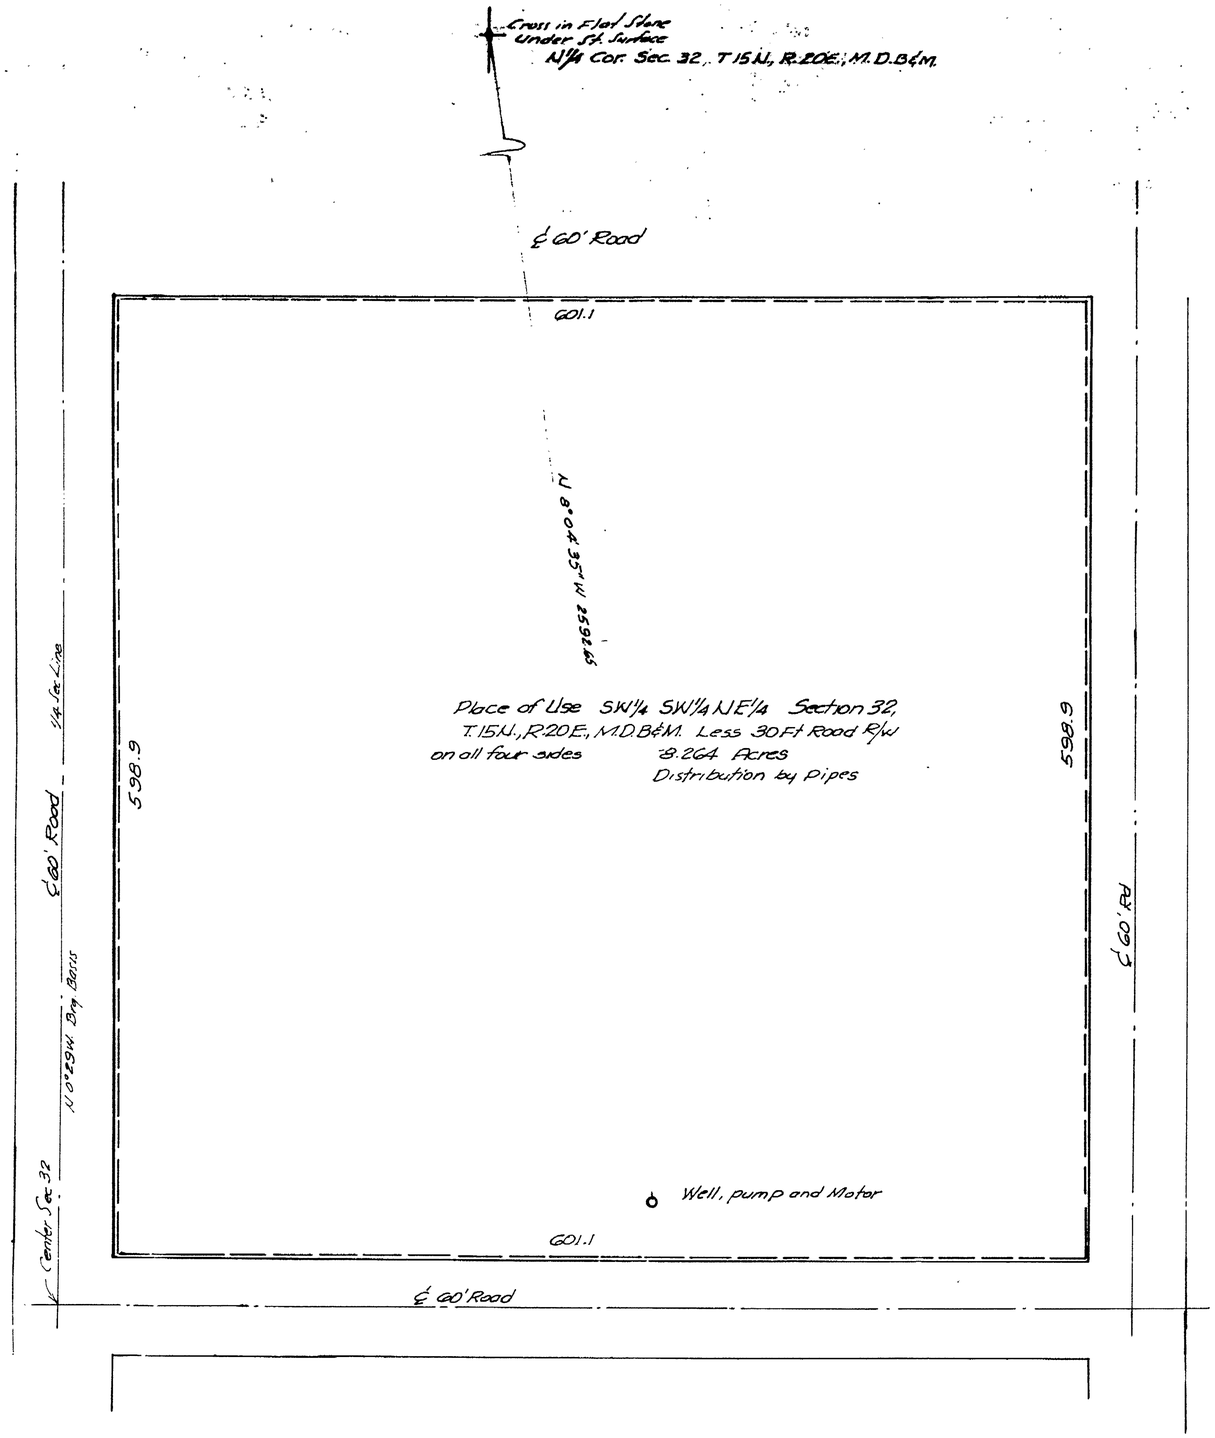

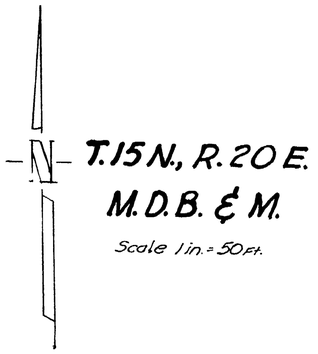

STATE OF NEVADA
CARSON CITY } ss

I, William J. Johnstone being first duly sworn, depose and say that this map, consisting of one sheet, has been correctly drawn to the designated scale from field notes of a survey made by me on the 6th day of August, 1971, that it correctly represents the location and extent of the proposed works to divert water from an underground source in Carson City for Irrigation and Domestic use by Frontier Enterprises Inc., that the point of diversion, the place and manner of use are fully designated hereon

William J. Johnstone
State Water Right Surveyor
Cert. No. 229

0 50 100 200
Scale 1in=50Ft.

CERTIFICATE No. 9097 ISSUED 10-5-77

Subscribed and Sworn to before me this 30th day of August, 1971

Mrs. Hilda Sherwood
Notary Public in and for Carson City, State of Nevada.
My Commission Expires July 1, 1973

FILED
AUG 30 1971
STATE ENGINEER'S OFFICE

MRS. HILDA SHERWOOD
Notary Public — State of Nevada
Ormsby County
My Commission Expires July 1, 1973

MAP TO ACCOMPANY
APPLICATION TO APPROPRIATE WATER
FOR
IRRIGATION AND DOMESTIC
BY
FRONTIER ENTERPRISES INC.
FROM
UNDERGROUND SOURCE
August 30, 1971.

26279