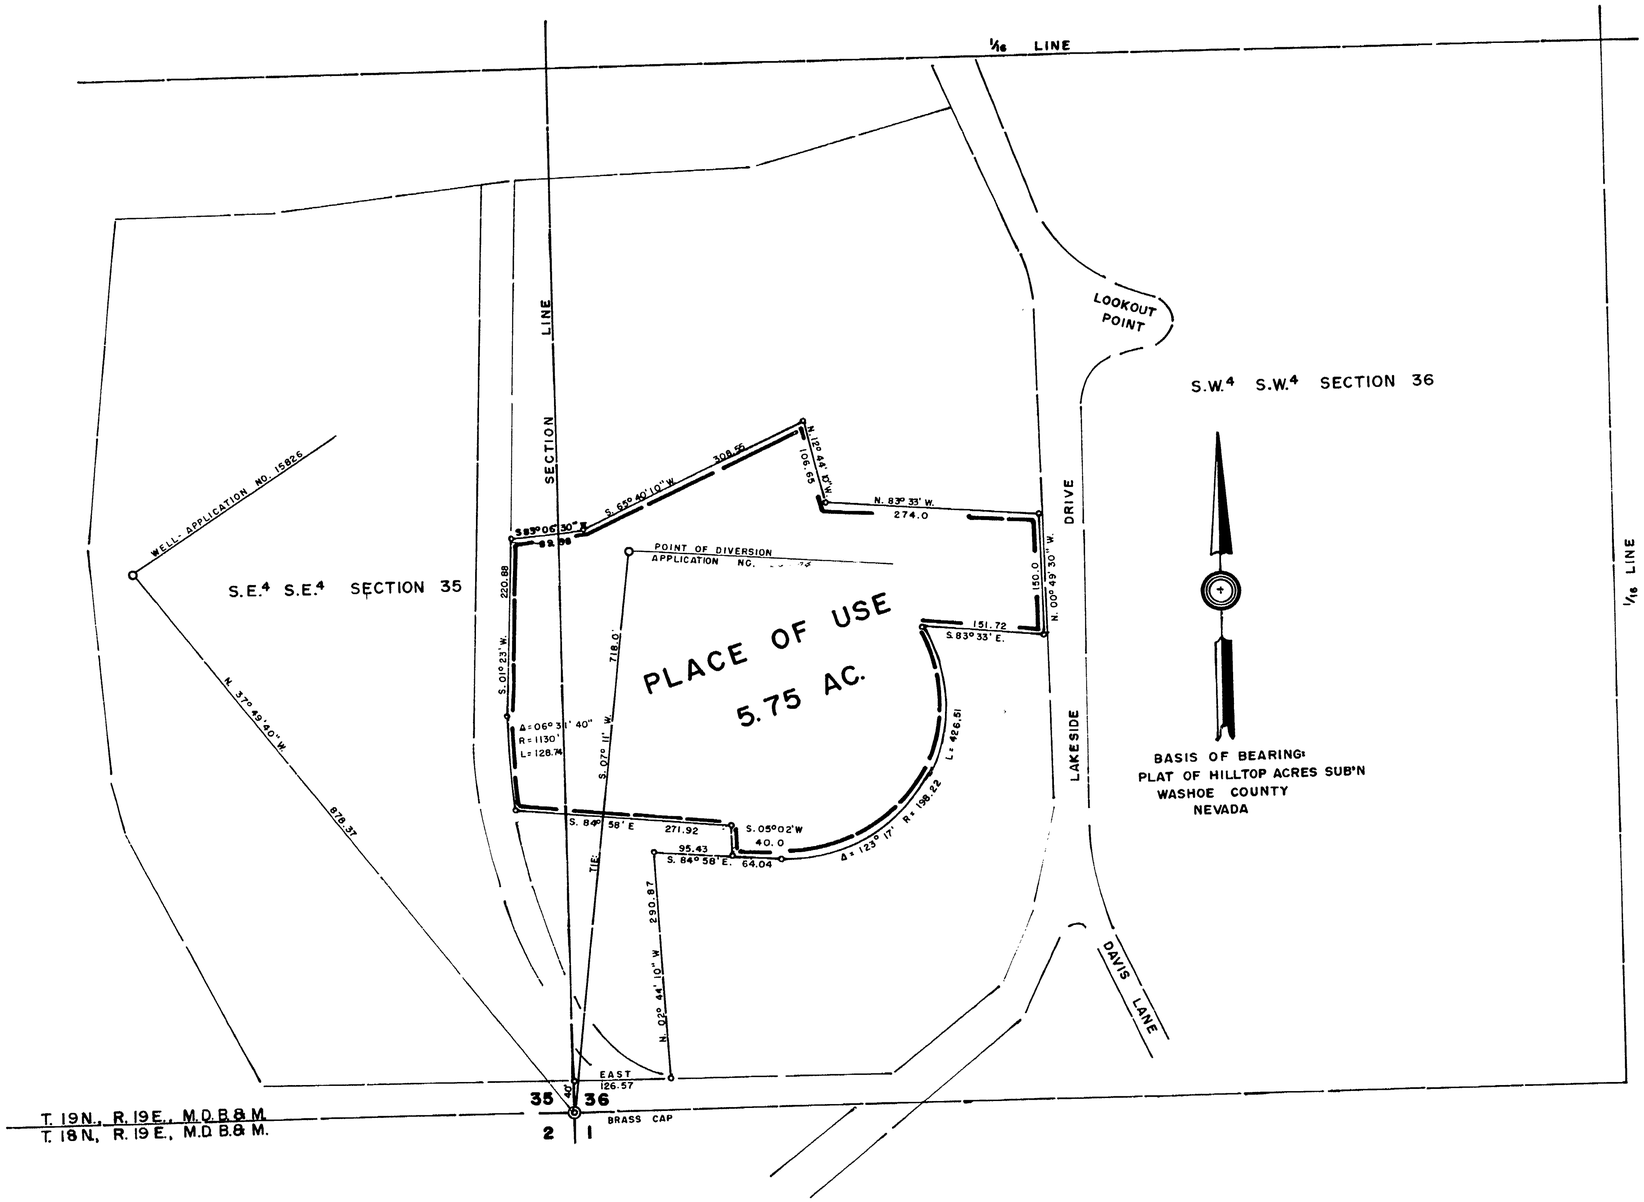

BASIS OF BEARING:
PLAT OF HILLTOP ACRES SUB'N
WASHOE COUNTY
NEVADA

STATE OF NEVADA
COUNTY OF WASHOE S.S.

I, E. P. OSGOOD, JR., BEING FIRST DULY SWORN, DEPOSE AND SAY THAT THIS MAP, CONSISTING OF 1 SHEET HAS BEEN CORRECTLY DRAWN TO THE DESIGNATED SCALE FROM FIELD NOTES OF A SURVEY MADE BY ME ON THE 8TH DAY OF SEPT., 1971, THAT IT TRULY AND CORRECTY REPRESENTS THE LOCATION AND EXTENT OF THE WORKS USED TO DIVERT WATER FROM UNDERGROUND SOURCES BY WELL IN WASHOE COUNTY, NEVADA BY SHEILA BILTZ O'BRIEN FOR IRRIGATION AND DOMESTIC USE.

THAT THE PROPOSED POINT OF DIVERSION, THE APPROXIMATE LOCATION AND SIZE OF THE DIVERSION CHANNEL OR OTHER CONDUIT THE PLACE AND MANNER OF USE, AND THE LOCATION AND NAMES OF OTHER WORKS OR STREAMS WHICH ARE CROSSED BY OR CONNECTED WITH THE SAID WORKS ARE FULLY AND CORRECTLY DESIGNATED THERENO.

E. P. Osgood Jr.
E. P. OSGOOD, JR. ST. WTR. RT. SUR. NO. 294

SUBSCRIBED AND SWORN BEFORE ME THIS 13TH DAY OF SEPT., 1971.

James H. Underwood
NOTARY PUBLIC

NOTARY PUBLIC IN AND FOR WASHOE COUNTY, NEVADA.
MY COMMISSION EXPIRES: 4-17-71

SCALE: 1" = 100'

0 100 200 300 400 500

MAP TO ACCOMPANY APPLICATION
TO APPROPRIATE WATER FOR IRRIGATION
AND DOMESTIC USE

SHEILA BILTZ O'BRIEN

FROM UNDERGROUND SOURSES

WASHOE COUNTY NEVADA

SEPT. 1971 E. P. OSGOOD, JR. ST. WTR. RT. SUR. NO. 294

FILED
SEP 17 1971
STATE ENGINEER'S OFFICE

26294