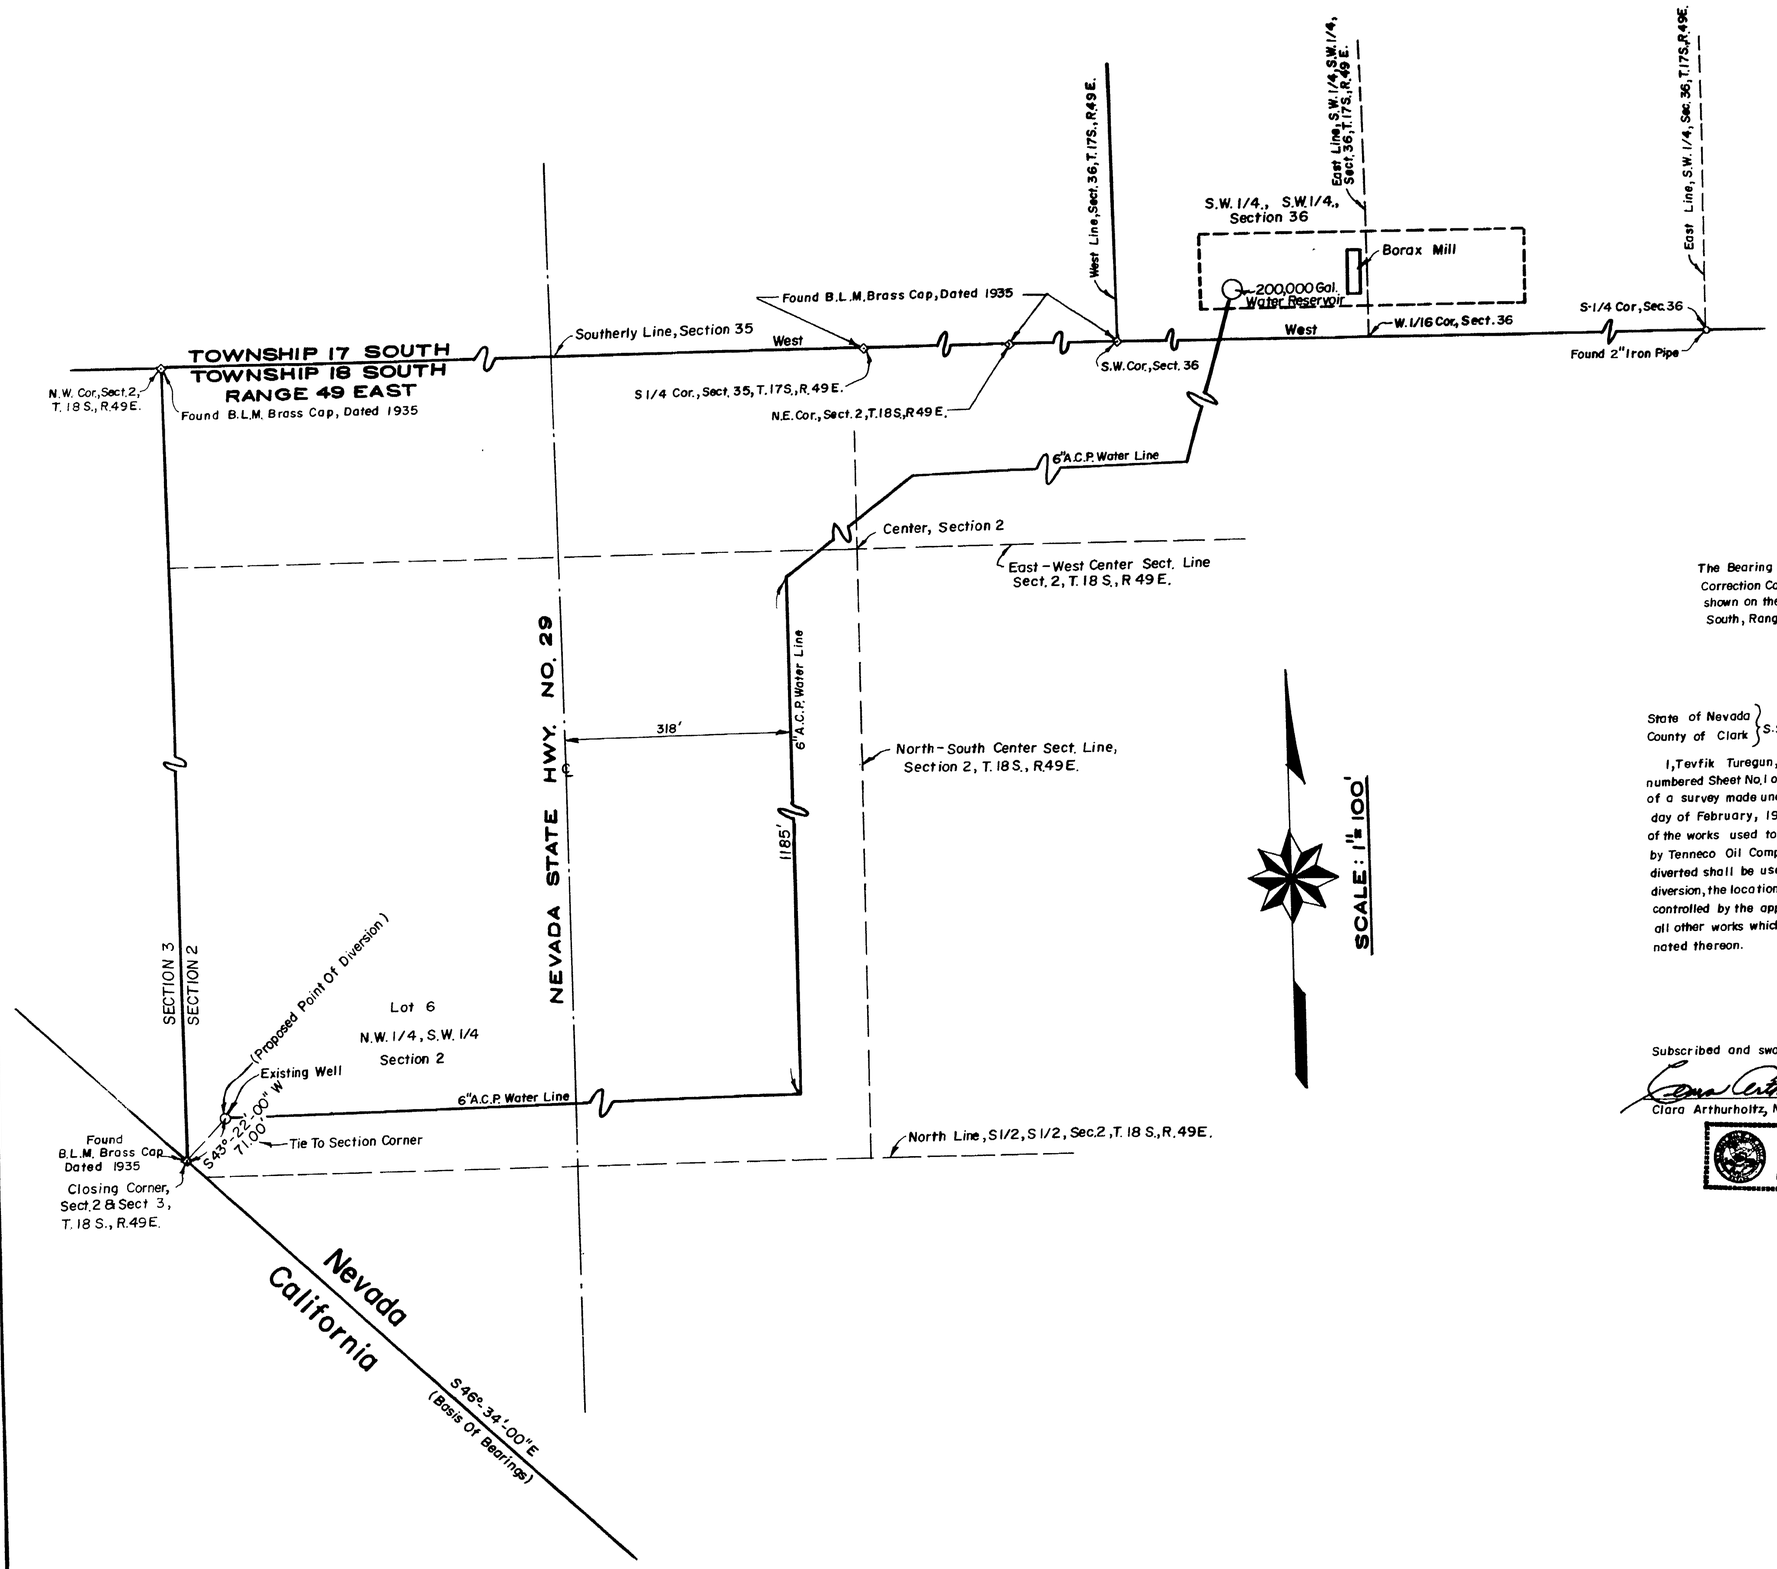

Legend

- Section Line
- Township Line
- Place Of Use Boundary
- Highway Centerline
- 1/4 & 1/16 Section Lines

Basis Of Bearings

The Bearing S.46°-34'-00"E., being the California, Nevada State Boundary Line at the Correction Corner of Sect. 2 & Sect. 3, Township 18 South, Range 49 East, M.D.B.&M., as shown on the Survey Plat, Office Of U.S. Supervisor of Surveys, of fractional Township 18 South, Range 49 East, M.D.B.&M., Nevada, Dated May 13, 1935, Denver, Colorado.

Affidavit

State of Nevada
County of Clark } S.S.

I, Tevfik Turegun, being first duly sworn, depose and say that this map, consisting of 1 sheet, numbered Sheet No. 1 of 1 Sheets, has been correctly drawn to the designated scale from field notes of a survey made under my supervision and direction, between the 30th. day of January and the 1st. day of February, 1971., that it truly and correctly represents the proposed location and extent of the works used to divert underground water from the Amargosa Valley Basin, Nye County, Nevada by Tenneco Oil Company of P.O. Box B, Death Valley Junction, California., that the water to be diverted shall be used to provide water in the processing of borax ores, that the point of diversion, the location and size of the diverting conduit, the location and extent of lands owned or controlled by the applicant upon which water is being applied for, and the location and names of all other works which are crossed by or connected with the said works, are fully and correctly designated thereon.

Tevfik Turegun

Tevfik Turegun, State Water Rights Surveyor, Nevada Cert. No. 287

Subscribed and sworn to before me this 13 th. day of August, 1971.

Clara Arthurholtz

Clara Arthurholtz, Notary Public in and for Clark County, Nevada

Notary Public - State of Nevada
CLARK COUNTY
CLARA ARTHURHOLTZ
My Commission Expires July 15, 1973

SCALE : 1" = 100'

100 0 100 200 300

45360

MAP

To Accompany Application For Permit To Appropriate The Public Waters Of The State Of Nevada By Tenneco Oil Company, From Amargosa Valley Artesian Basin, Nye County, Nevada, To Provide Water In The Processing Of Borax Ores

FILED
NOV 5 1979
STATE ENGINEER'S OFFICE

45360 26309