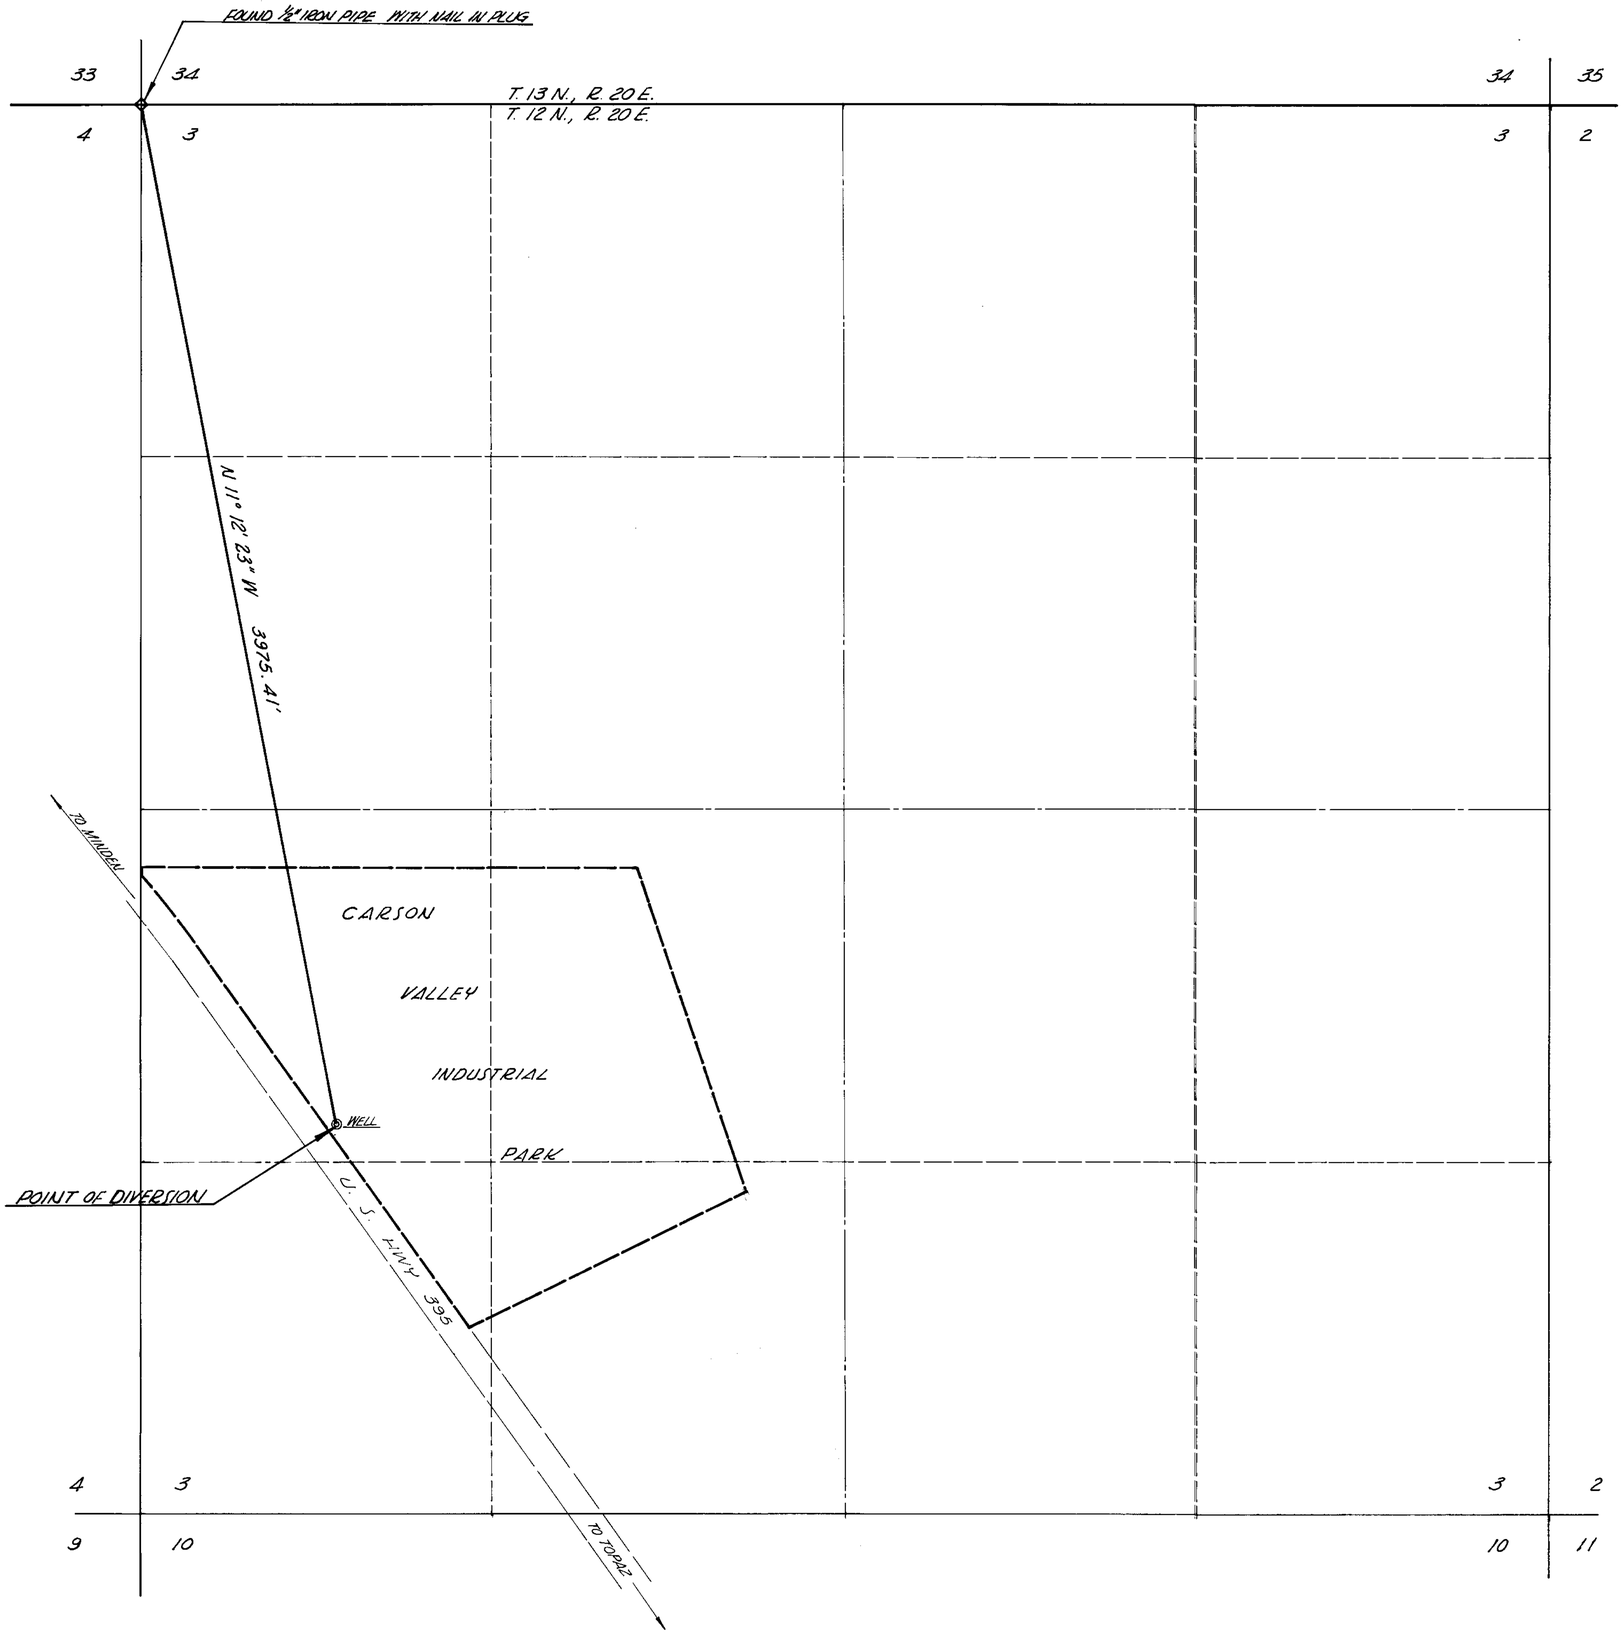


STATE OF NEVADA
COUNTY OF DOUGLAS } S.S.

I, EARL SWAN, BEING FIRST DULY SWORN, DEPOSE AND SAY THAT THIS MAP HAS BEEN CORRECTLY DRAWN TO THE DESIGNATED SCALE FROM FIELD NOTES OF A SURVEY MADE BY ME, OR UNDER MY SUPERVISION AND DIRECTION, IN DECEMBER, 1971; THAT IT TRULY AND CORRECTLY REPRESENTS THE PROPOSED LOCATION AND EXTENT OF THE WORKS USED TO DIVERT WATER FROM AN UNDERGROUND SOURCE IN DOUGLAS COUNTY BY RICHARD D. PASCALE FOR INDUSTRIAL PURPOSES. THAT THE PROPOSED POINT OF DIVERSION, THE APPROXIMATE LOCATION AND NAMES OF ALL OTHER WORKS WHICH WILL CROSS OR CONNECT WITH THE PROPOSED WORKS, AND THE BOUNDARY OF ALL LANDS, SHOWING BY 40 ACRE SUBDIVISIONS THE AREAS PROPOSED TO BE SERVED, ARE FULLY AND CORRECTLY DESIGNATED THEREON.

Earl Swan
STATE WATER RIGHTS SURVEYOR NO. 406

SUBSCRIBED AND SWORN TO BEFORE ME
THIS 30th DAY OF December, 1971.

Ronald D. Alling
NOTARY PUBLIC IN AND FOR DOUGLAS COUNTY, NEVADA.

RONALD D. ALLING
Notary Public — State of Nevada
Douglas County
My Commission Expires June 16, 1975

BASIS OF BEARINGS: RECOVERED HIGHWAY MONUMENTS AND BEARINGS.

SCALE 1" = 300'

100 0 100 200 300 400 500 600 700 800 900 1000 1100

FILED
JAN 4 1972
STATE ENGINEER'S OFFICE

MAP TO ACCOMPANY APPLICATION TO APPROPRIATE WATER FOR INDUSTRIAL PURPOSES BY RICHARD D. PASCALE FROM AN UNDERGROUND SOURCE

26323