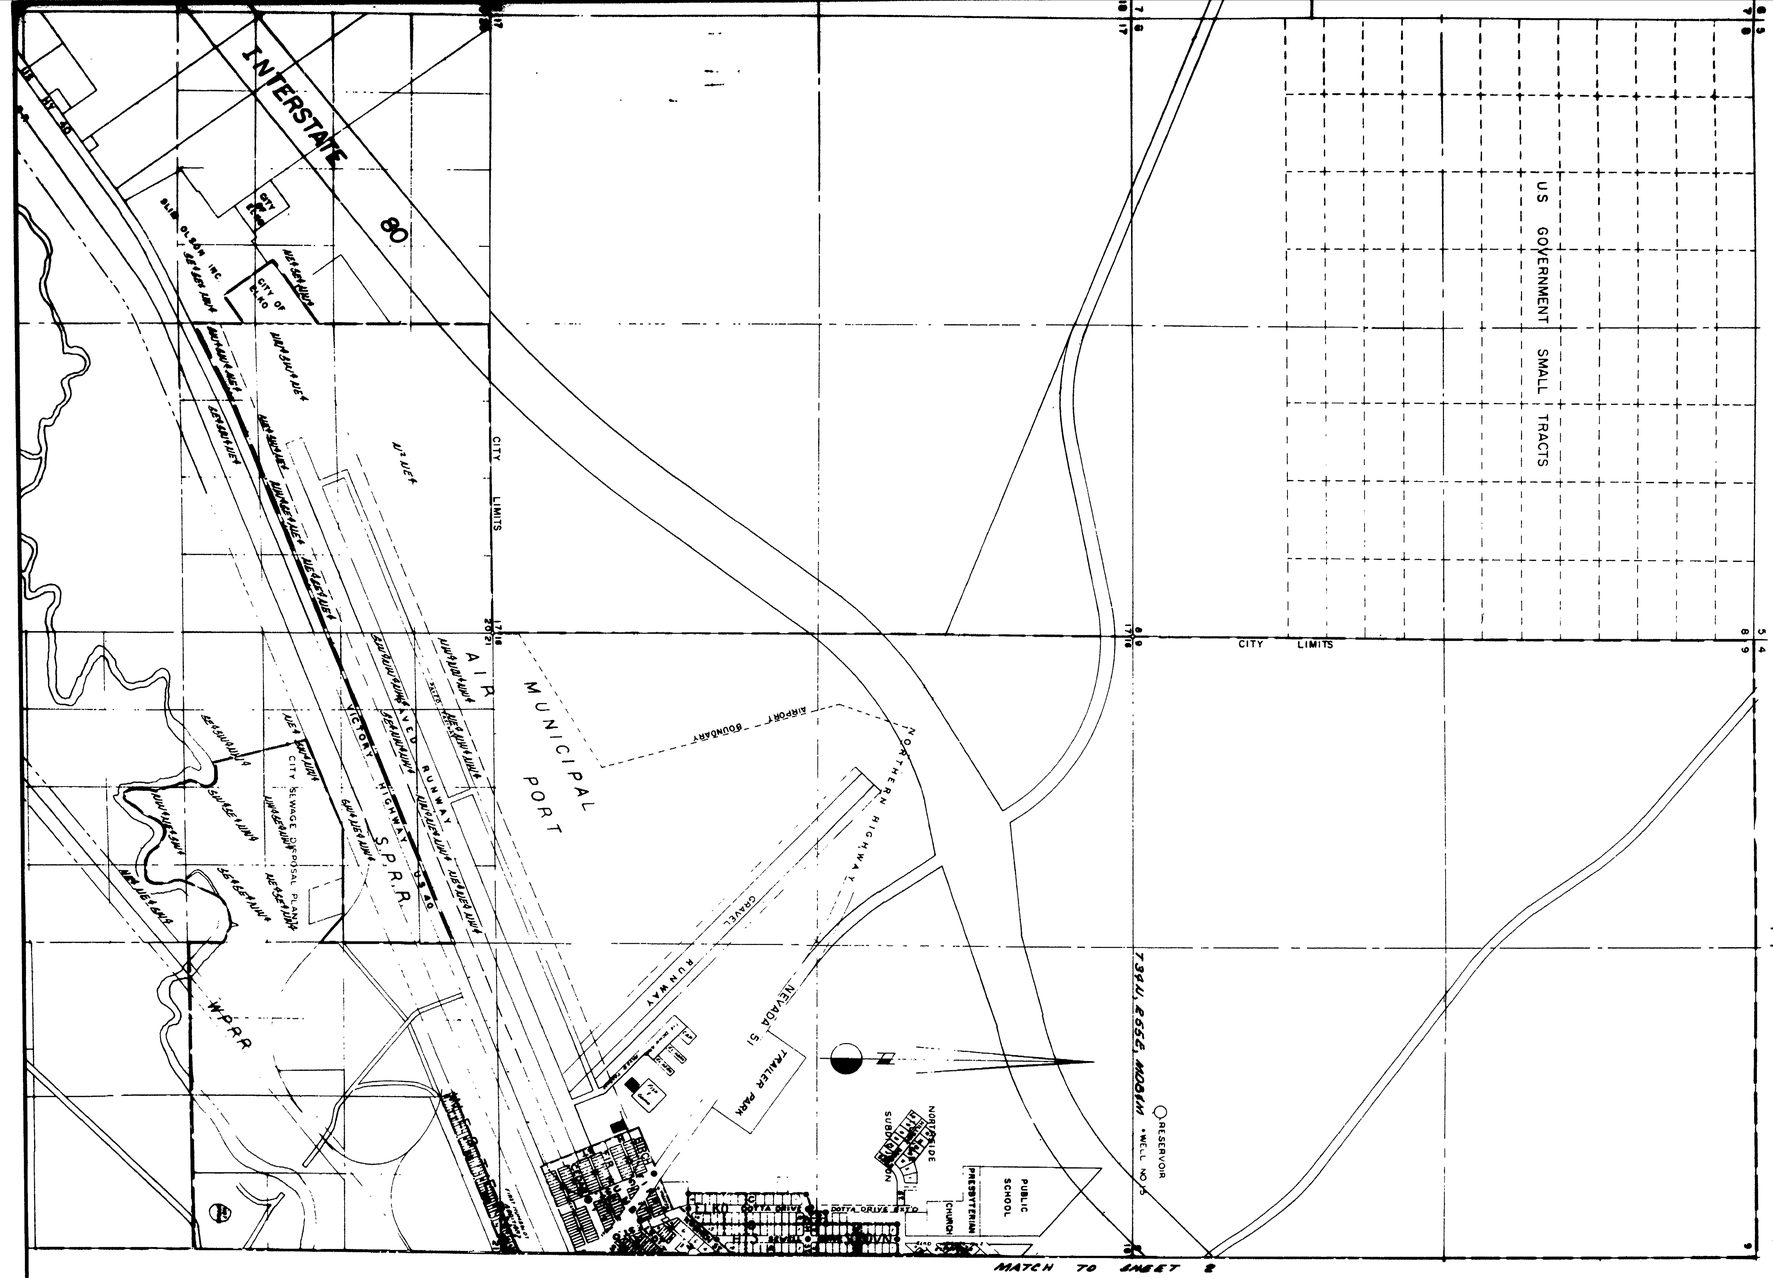

STATE OF NEVADA

COUNTY OF WASHOE

I, WALTER L. NEITZ, BEING FIRST DULY SWORN, DEPOSE AND SAY THAT THIS MAP, CONSISTING OF 2 SHEETS, NUMBERED 1 TO 2, INCLUSIVE, HAS BEEN CORRECTLY DRAWN TO THE DESIGNATED SCALE FROM FIELD NOTES OF A SURVEY MADE BY ME, (OR UNDER MY SUPERVISION AND DIRECTION), BETWEEN THE 7th DAY OF AUGUST, AND THE 10th DAY OF AUGUST, 1971; THAT IT TRULY AND CORRECTLY REPRESENTS THE PROPOSED LOCATION AND EXTENT OF THE WORKS USED TO DIVERT WATER FROM UNDERGROUND IN ELKO COUNTY, BY CITY OF ELKO FOR MUNICIPAL PURPOSES. THAT THE PROPOSED POINT OF DIVERSION, AND THE BOUNDARY OF ALL LANDS, INDICATING THE PROPOSED AREA OF USE, ARE FULLY AND CORRECTLY DESIGNATED THEREON.

Walter L. Neitz

WALTER L. NEITZ #378

SUBSCRIBED AND SWORN TO BEFORE ME THIS 20 DAY OF SEPTEMBER, 1971.
NOTARY PUBLIC IN AND FOR WASHOE COUNTY, NEVADA.

Dana G. Tomlinello

SCALE 1" = 600'
BASIS OF BEARING CITY OF ELKO

DANA G. TOMLINELLO
Notary Public — State of Nevada
Washoe County
My Commission Expires Oct. 27, 1971

LEGEND

CITY LIMITS
FOUND 1/4 SECTION CORNER
SECTION LINES
1/16 SECTION LINES
WELL LOCATION

26326 CERTIFICATE No. 9790 ISSUED FEB 12 1982

FILED
OCT 26 1971
STATE ENGINEER'S OFFICE

MAP

TO ACCOMPANY APPLICATION TO APPROPRIATE WATER FOR

MUNICIPAL USE

BY

THE CITY OF ELKO

FROM AN UNDERGROUND SOURCE

26326

26326

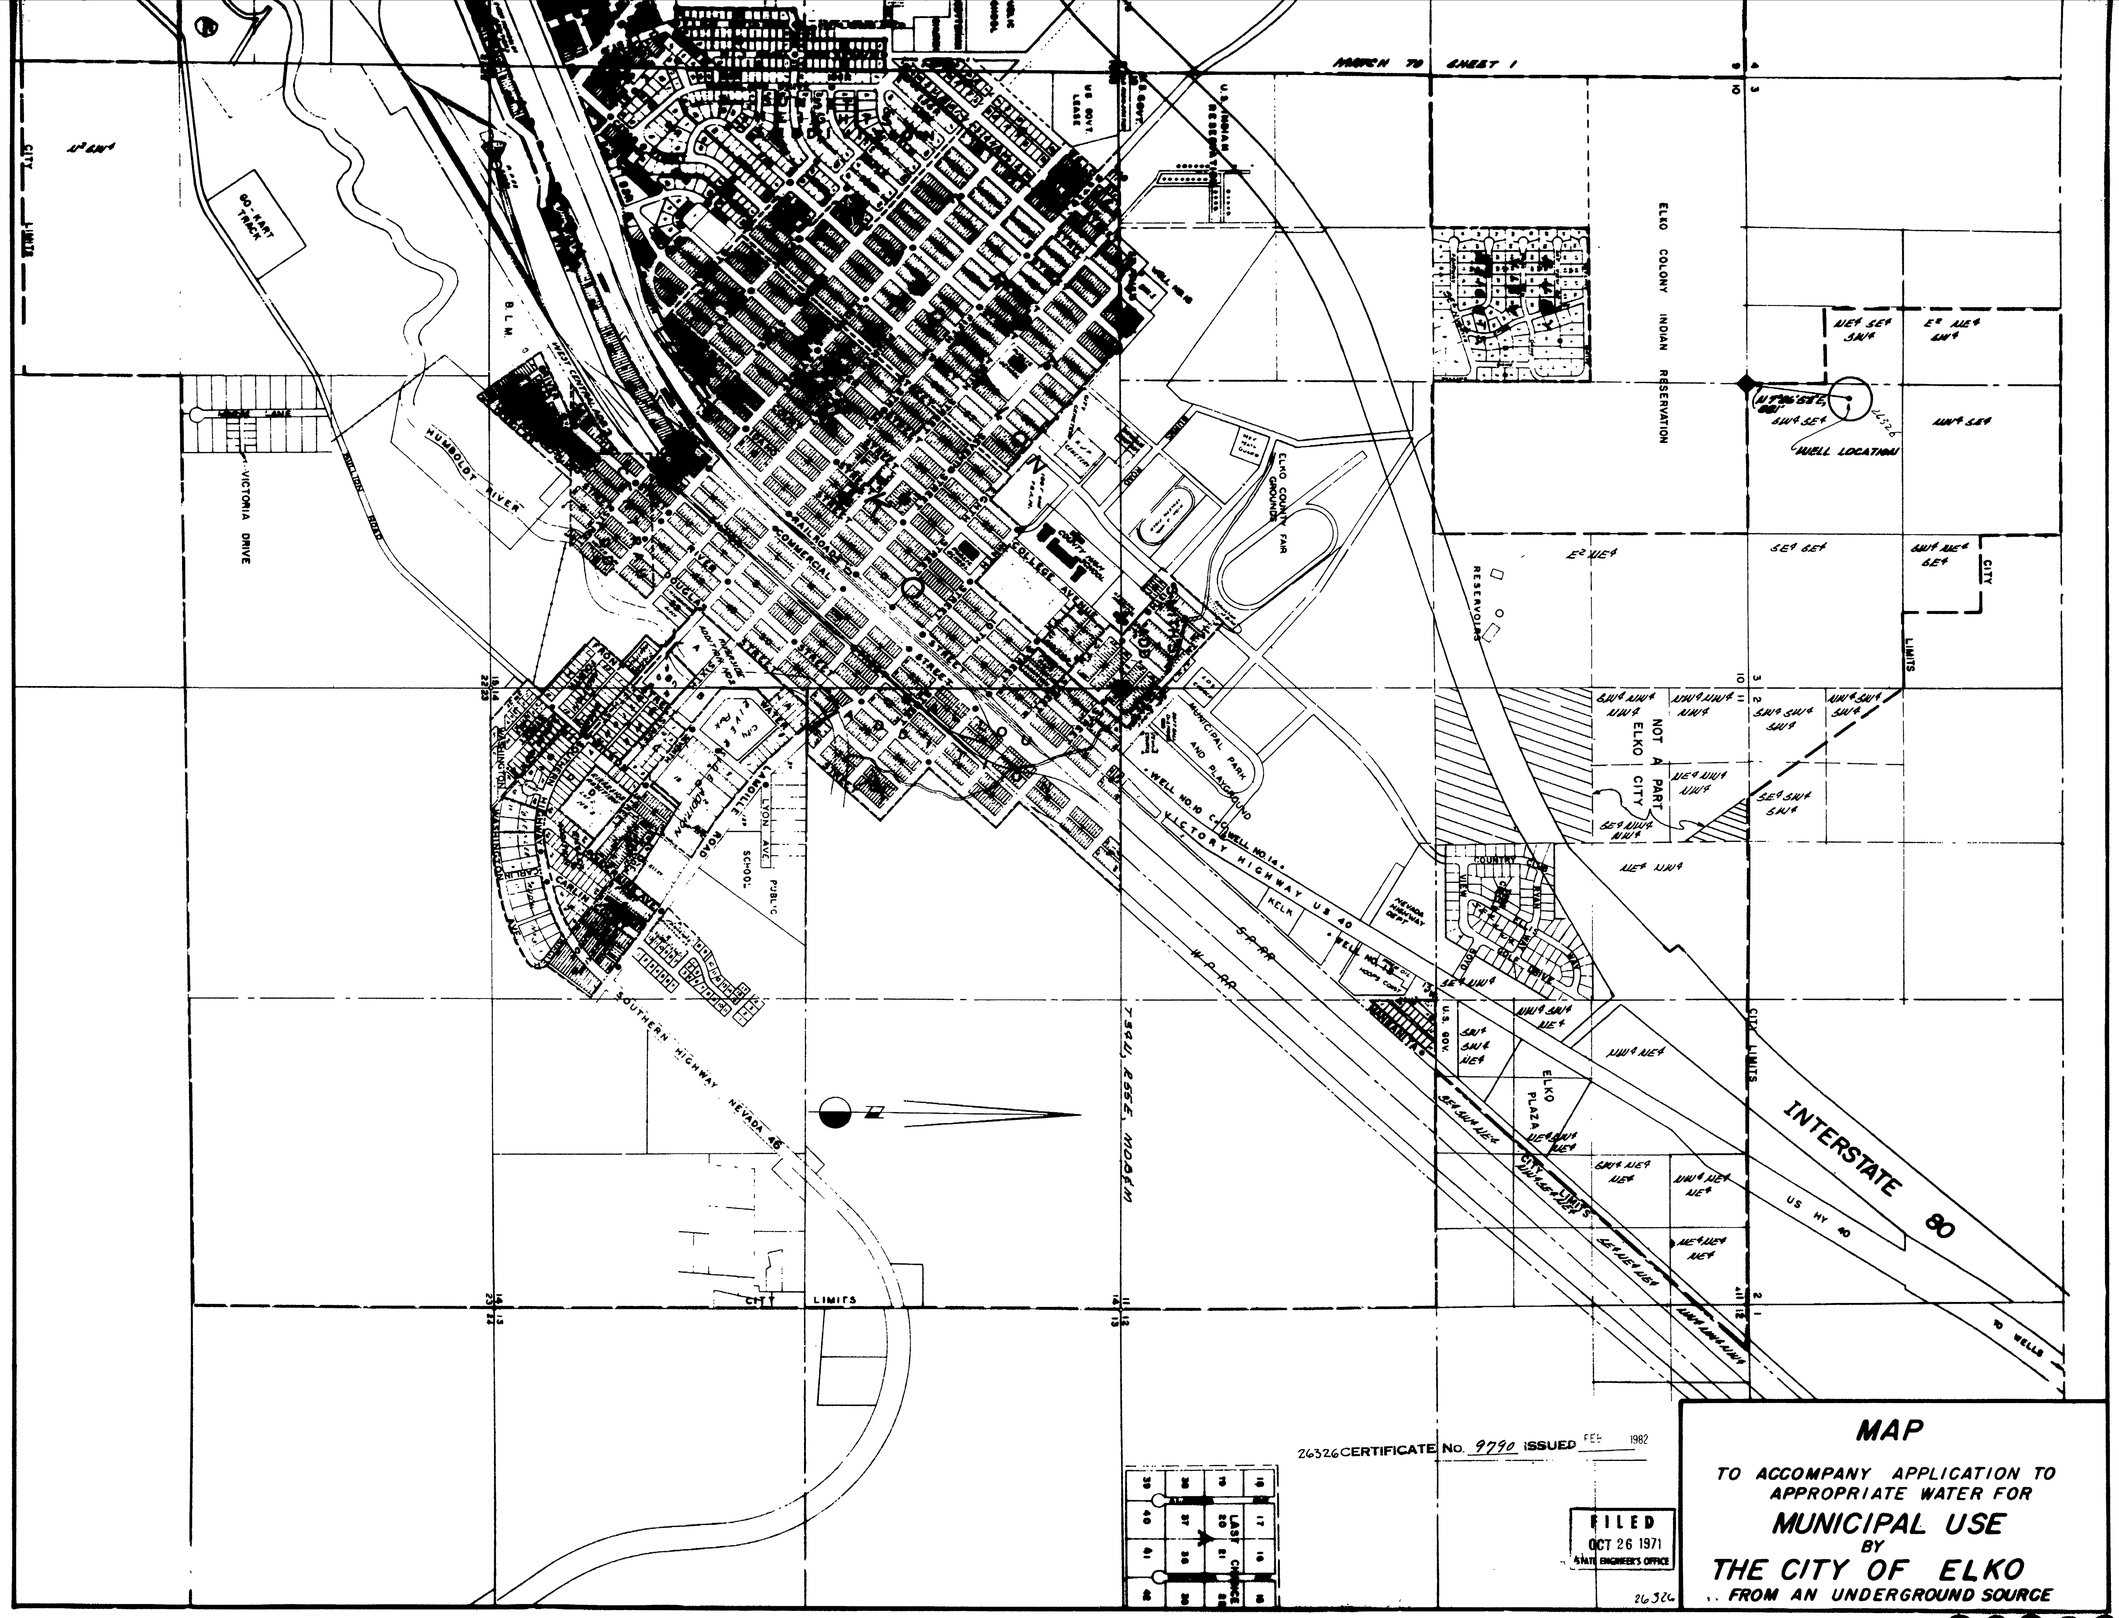

MAP

TO ACCOMPANY APPLICATION TO APPROPRIATE WATER FOR

MUNICIPAL USE

BY

THE CITY OF ELKO

FROM AN UNDERGROUND SOURCE

26326