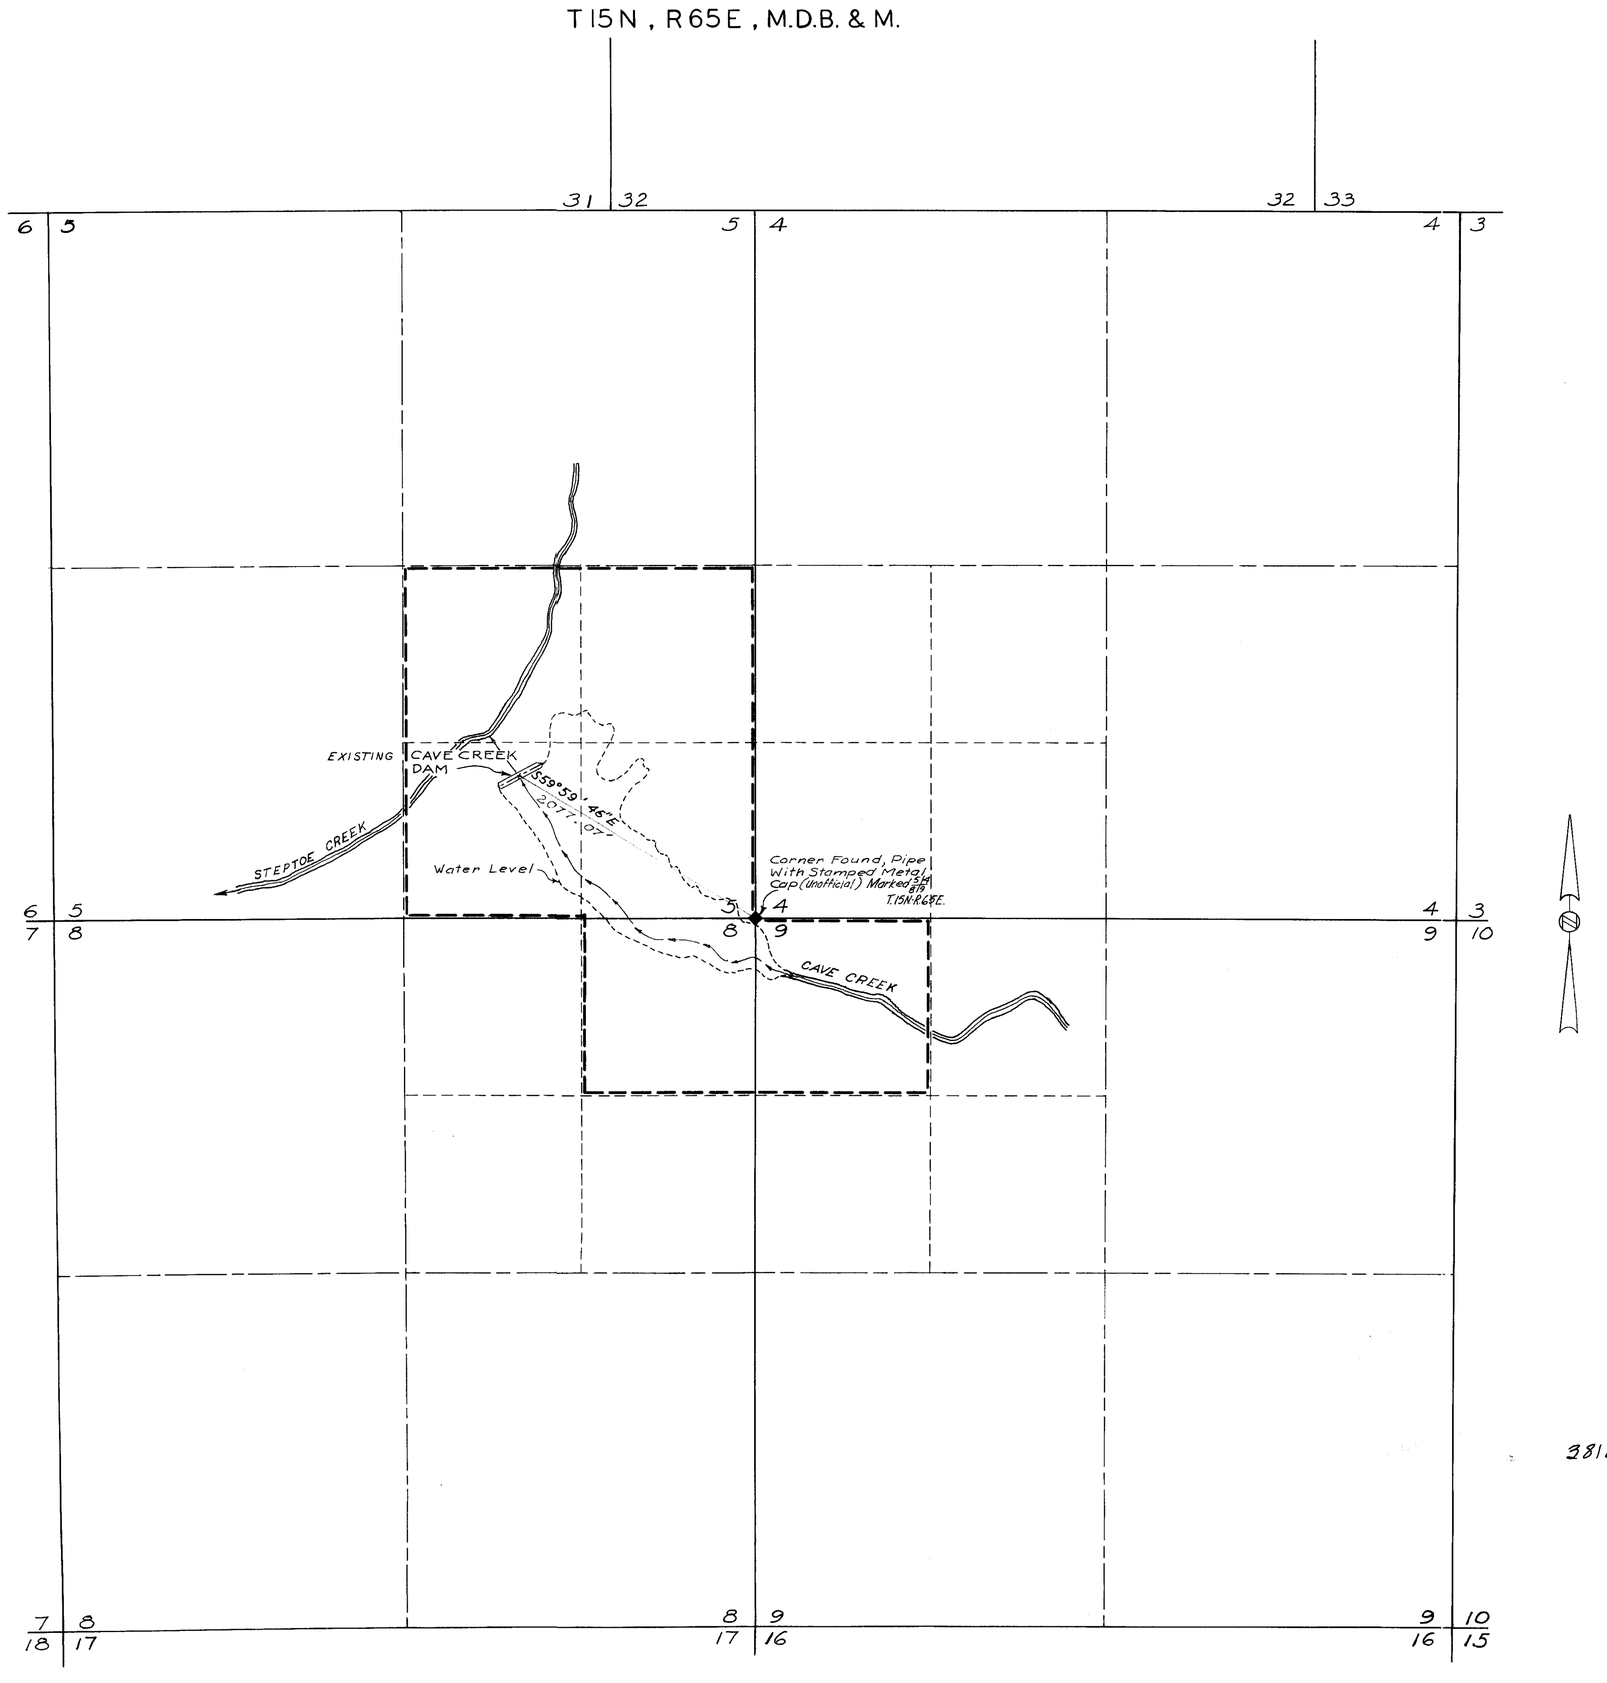

STATE OF NEVADA,
COUNTY OF WASHOE } ss

I, Donald C. Osborne, being first duly sworn, depose and say that this map, consisting of one sheet, has been correctly drawn to the designated scale from field notes of a survey made under my supervision and direction, between the thirteenth day of August, and the sixteenth day of August, 1971; that it truly and correctly represents the proprosed location and extent of the works used to divert water from Cave Creek, in White Pine County, by the Nevada Department of Fish and Game for fish, wildlife, and recreation purposes. That the proposed point of diversion, the approximate location and size of the diverting channel, all reservoirs or basins, the locations and names of all other works which will cross or connect with the proposed works, and the boundary of all lands, showing by 40-acre subdivisions the areas proposed to be irrigated, are fully and correctly designated thereon.

Donald C Osborne
Donald C. Osborne
State Water Rights Surveyor

Subscribed and Sworn to before me this 3rd day of Septemember 1971
Notary Public in and for Washoe County, Nevada.

Grover C. Freeman

GROVER C. FREEMAN
Notary Public — State of Nevada
Washoe County
My Commission Expires Jan. 16, 1975

BASIS OF BEARING-MAGNETIC 16°30' E. DEC.
SCALE 1 in = 600 ft.

38187 CERTIFICATE NO. 18855 ISSUED 9-26-12

38187

MAP
TO ACCOMPANY APPLICATION TO APPROPRIATE WATER FOR FISH, WILDLIFE AND RECREATION PURPOSES BY THE NEVADA DEPARTMENT OF FISH & GAME FROM CAVE CREEK

SEPT. 1971 26335 NFG CA-9

FILED
OCT 1 1971
STATE ENGINEER'S OFFICE

38187 26335