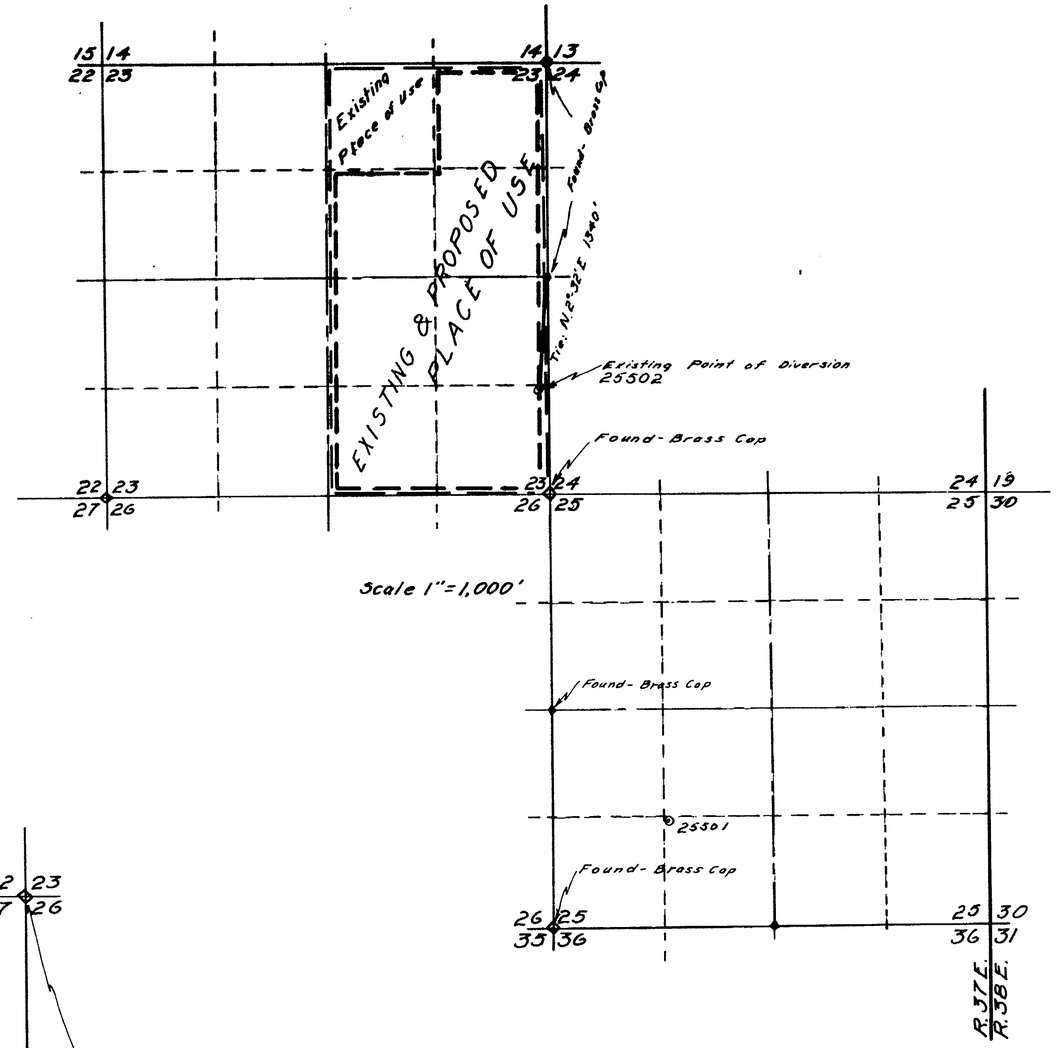

T.34N., R.37E.
M.D.B.&M.

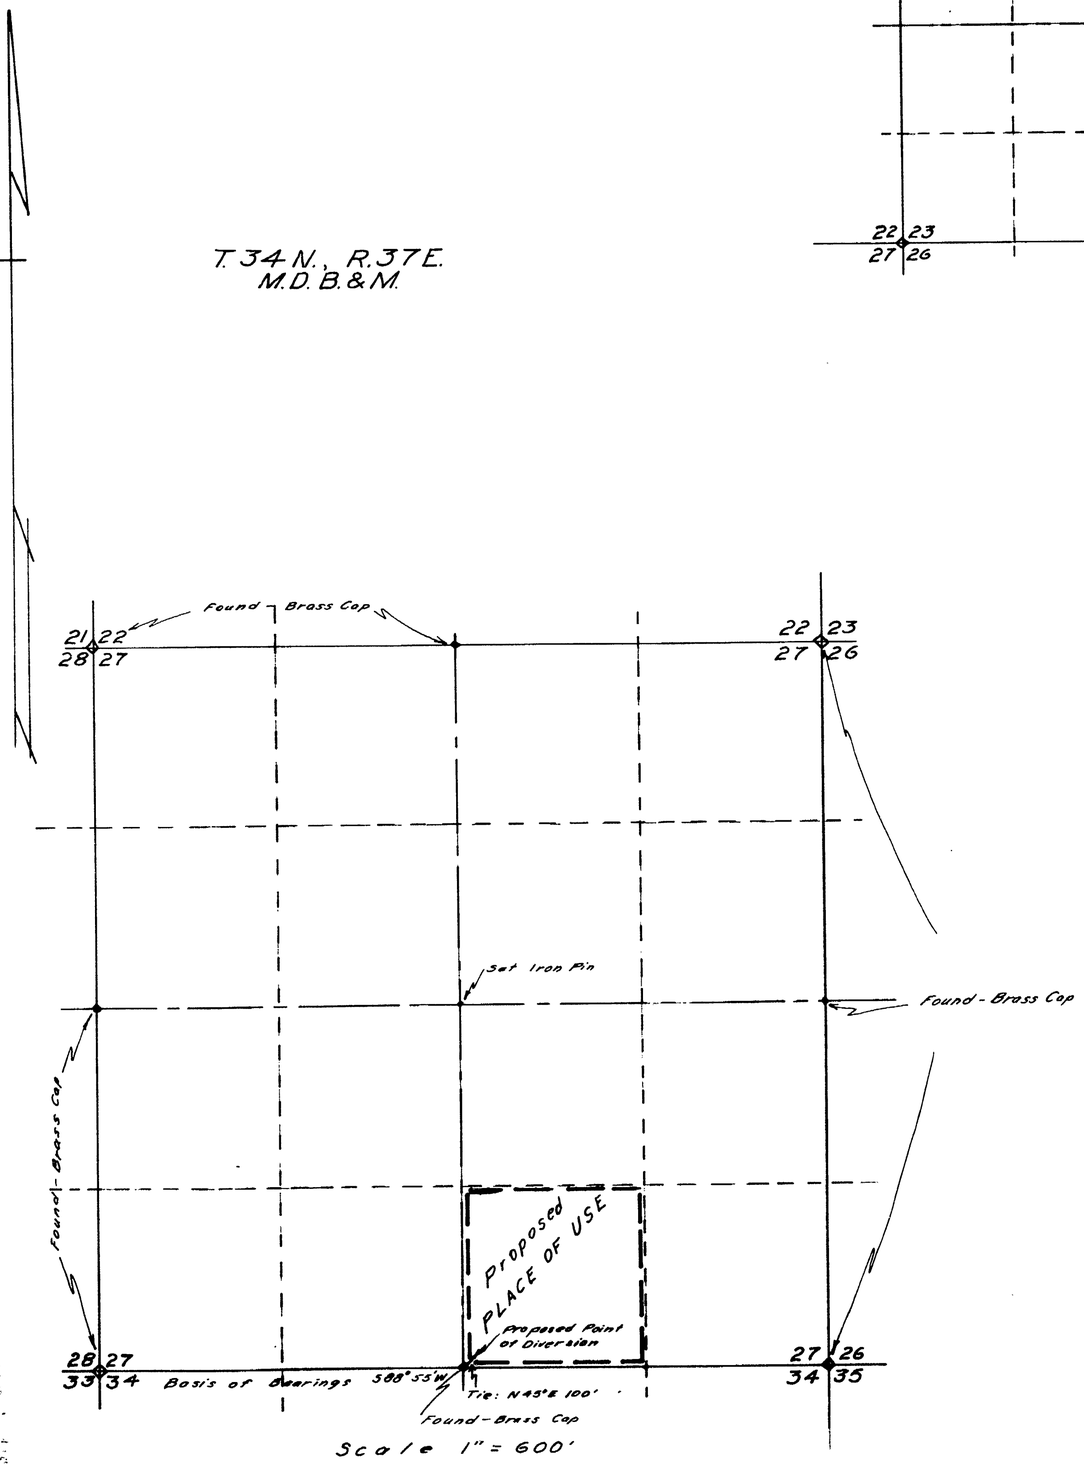

STATE OF NEVADA
COUNTY OF HUMBOLDT } S.S.

I, J.R. Caldwell, being first duly sworn, depose and say that this map has been correctly drawn to the designated scale from field notes of a survey made by me (or under my supervision and direction) On the 14th day of September, 1971, that it truly and correctly represents the proposed location and extent of the works used to divert water from Underground in Pershing County by Garrett Van Diest for Irrigation & Domestic purposes. That the proposed point of diversion the approximate location and size of the diverting channel all reservoirs or basins the location and names of all other works which will cross or connect with the proposed works and the boundary of all lands, showing by 40-acre subdivision, the areas proposed to be irrigated, are fully and correctly designated thereon.

J.R. Caldwell
State Water Right Surveyor

J. R. CALDWELL

Subscribed and sworn to before me this 29 day of September 1971

James A. Callahan

JAMES A. CALLAHAN
Notary Public - State of Nevada
Humboldt County
My Commission Expires Feb. 28, 1975

Scale 1" = 600'

MAP

TO ACCOMPANY APPLICATION TO CHANGE THE POINT OF DIVERSION & PLACE OF USE

FOR Irrigation & Domestic
BY Garrett Van Diest
FROM Underground
IN Pershing County, Nev.

1971 NOV 7 AM 9 43

FILED
NOV 8 1971
STATE ENGINEER'S OFFICE

26344