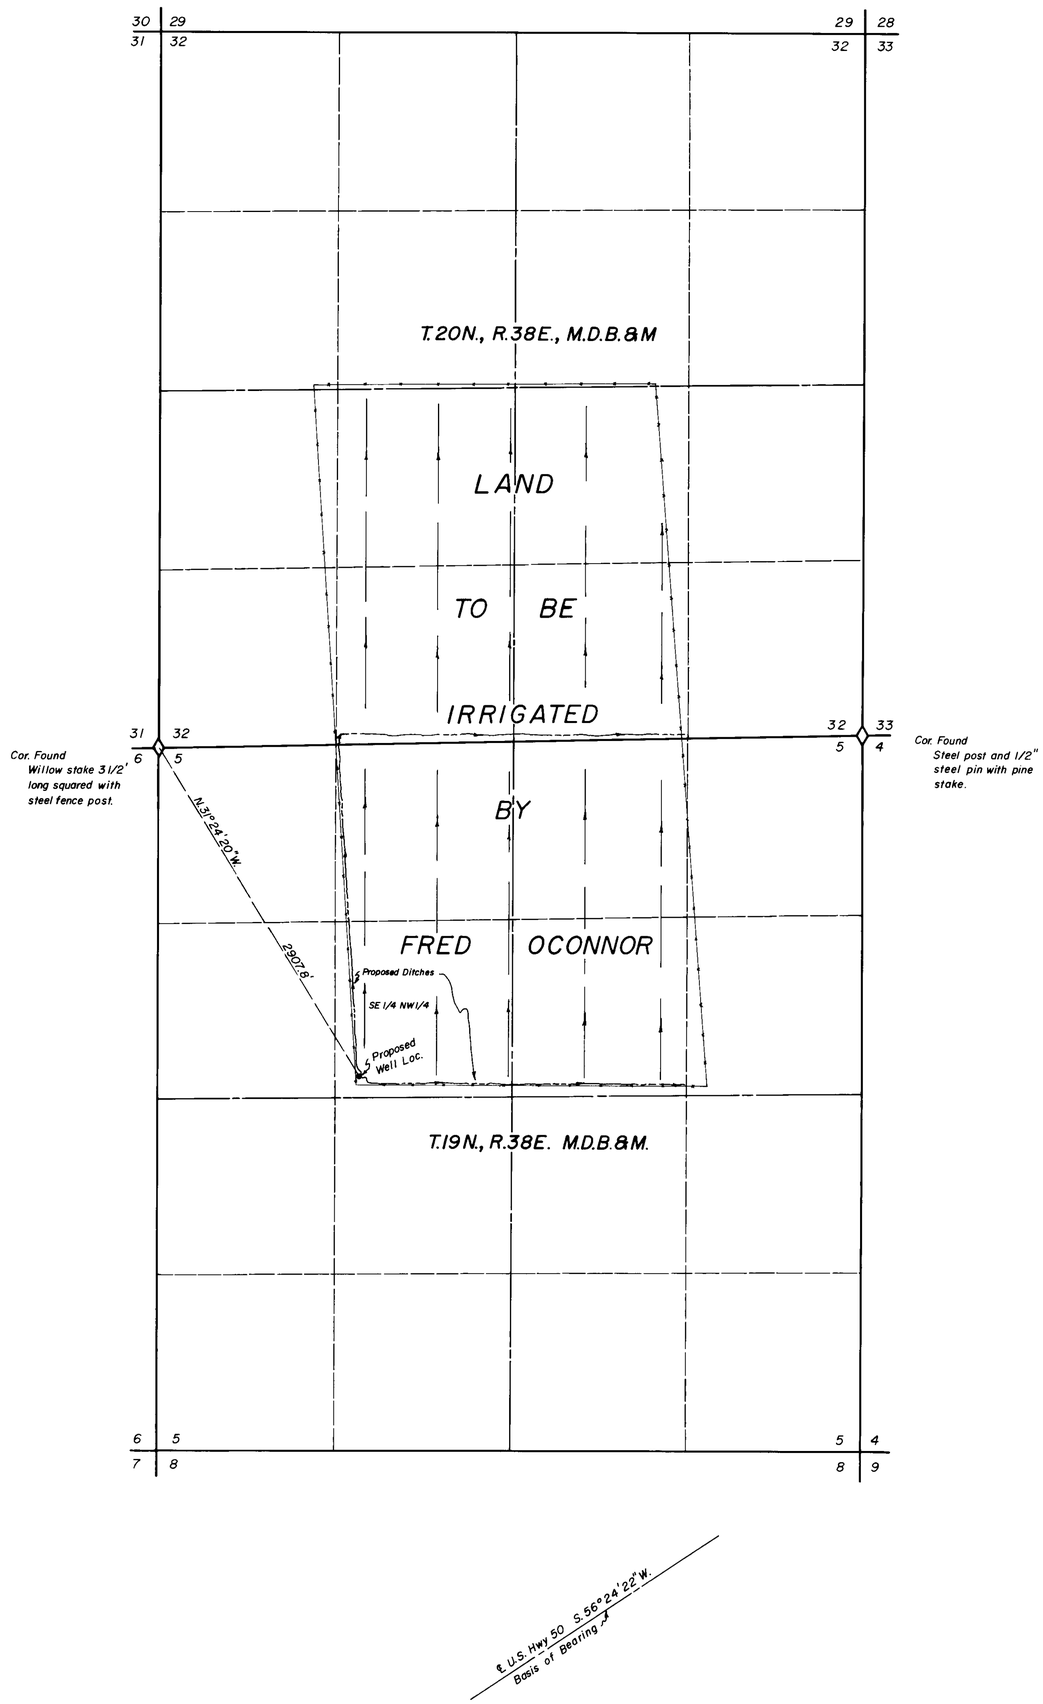

State of Nevada
County of White Pine

I, Wallace T. Boundy, being first duly sworn, depose and say that this map, consisting of one sheet, has been correctly drawn to the designated scale from field notes of a survey made under my supervision and direction between the 5th day and the 7th. day of October, 1971. That it truly and correctly represents the proposed location and extent of the work used to divert water from Underground Sources in Churchill County, by Fred Oconnor for irrigation and domestic purposes. That the proposed point of diversion the approximate location and size of the diverting channel, all reservoirs or basins; the location and names of all other works which will cross or connect with the proposed works, and the boundary of all lands, showing by 40 acre subdivisions the areas proposed to be irrigated, are fully and correctly designated thereon.

Wallace T. Boundy
State Water Right Surveyor No. 365

Subscribed and sworn to before me this 17th day of Oct. 1971.

Jennie Boundy
Notary Public in and for White Pine County, Nevada

My commission expires September 8th, 1973.

0 600 1200 1800 2400
Scale 1" = 600'

MAP TO ACCOMPANY APPLICATION
TO APPROPRIATE WATER

FOR IRRIGATION & DOMESTIC

BY FRED OCONNOR

FROM UNDERGROUND SOURCES

BY BOUNDY & FRASER INC. ELY, NEVADA

FILED

26374