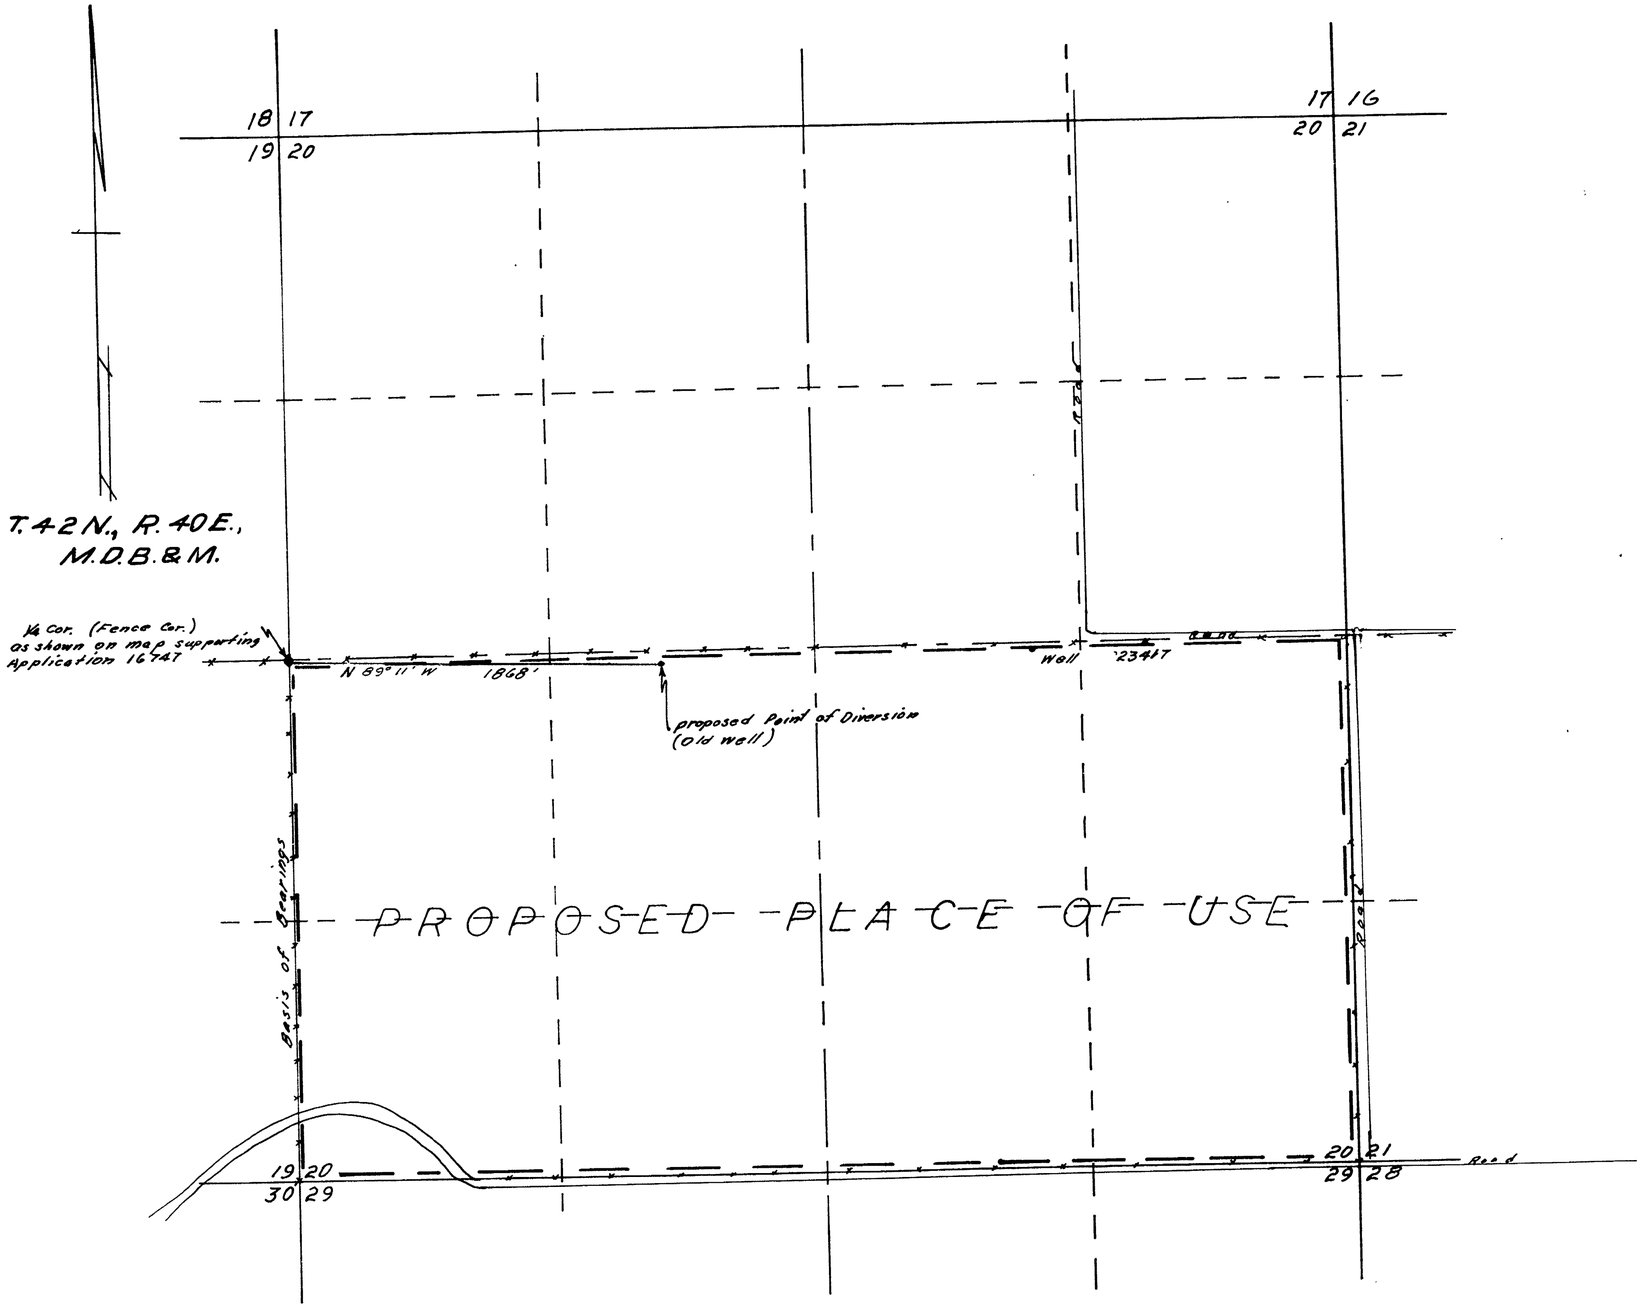

STATE OF NEVADA }
COUNTY OF HUMBOLDT } S.S.

I, J.R. Caldwell, being first duly sworn, depose and say that this map has been correctly drawn to the designated scale from field notes of a survey made by me (or under my supervision and direction) On the 21st day of October, 1971 that it truely and correctly represents the proposed location and extent of the works usedc to divert water from Underground in Humboldt county, by Loui & Leo Cerri for Irrigation & Domestic purposes. That the proposed point of diversion, the approximate location and size of the diverting channel, all reservoirs or basins, the location and names of all other works which will cross or connect with the proposed works and the boundary of all lands, showing by 40-acre subdivisions, the areas proposed to be irrigated, are fully and correctly designated thereon.

J R Caldwell
State water right surveyor

J. R. CALDWELL

Subscribed and sworn to before me this 22 day of October, 1971

James A Callahan

JAMES A. CALLAHAN
Notary Public — State of Nevada
Humboldt County
My Commission Expires Feb. 28, 1975

Scale 1" = 400

400 0 400 800 1200 1600

FILED
OCT 26 1971
STATE ENGINEER'S OFFICE

1971 OCT 26 AM 10 31

MAP

TO ACCOMPANY APPLICATION TO APPROPRIATE WATER

FOR Irrigation & Domestic
BY Loui & Leo Cerri
FROM Underground
IN Humboldt County, Nevada

26378