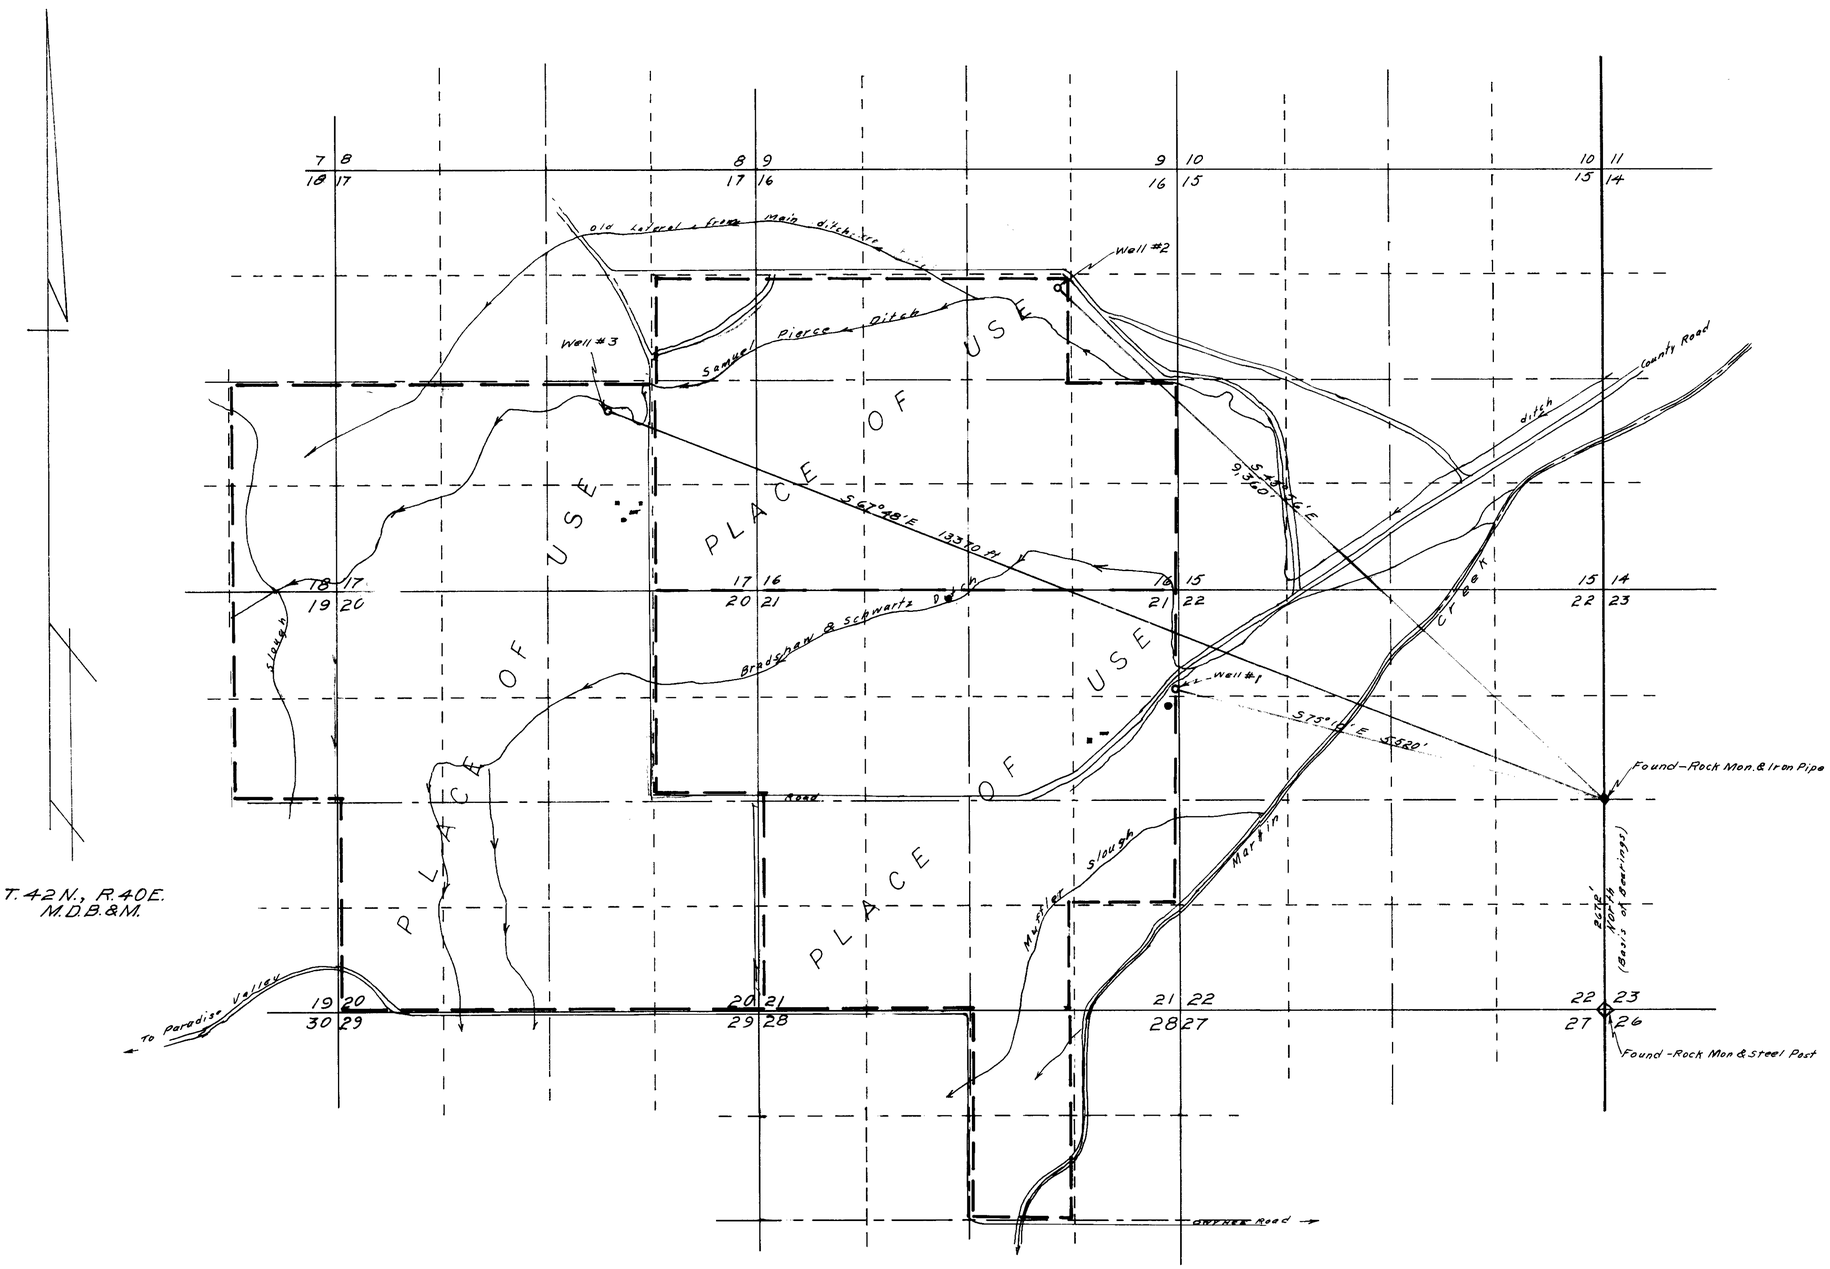

T. 42 N., R. 40 E.
M.D.B.&M.

STATE OF NEVADA }
COUNTY OF HUMBOLDT } S.S.

I, J.R. Caldwell, being first duly sworn, depose and say, that this map has been correctly drawn to the designated scale from field notes of a survey made by me (or under my supervision and direction) on the day of October, 1971 that it truly and correctly represents the proposed location and extent of the works used to divert water from underground in Humboldt County by Loui & Leo Cerri for Irrigation & Domestic purposes. That the proposed point of diversion the approximate location and size of the diverting channel, all reservoirs or basins, the location and names of all other works which will cross or connect with the proposed works and the boundary of all lands, showing by 40-acre subdivision, the areas proposed to be irrigated are fully and correctly designated thereon.

J R Caldwell
State water right surveyor

J. R. CALDWELL

Subscribed and sworn to before me this 12th day of October 1971

James R. Caldwell

Scale 1" = 1000'

1000 0 1000 2000 3000 4000

3c406 45982

MAP

TO ACCOMPANY APPLICATION TO APPROPRIATE WATER

FOR: IRRIGATION & DOMESTIC
BY: LOUI & LEO CERRI
FROM: UNDERGROUND
IN: HUMBOLDT COUNTY, NEVADA

FILED
OCT 1971
STATE ENGINEER'S OFFICE

File Under → 45982 26381 26380 26379