POINT OF DIVERSION : NE 1/4, SW 1/4
SEC. 22, T. 14 S., R. 66 E., M.D.B.&M.

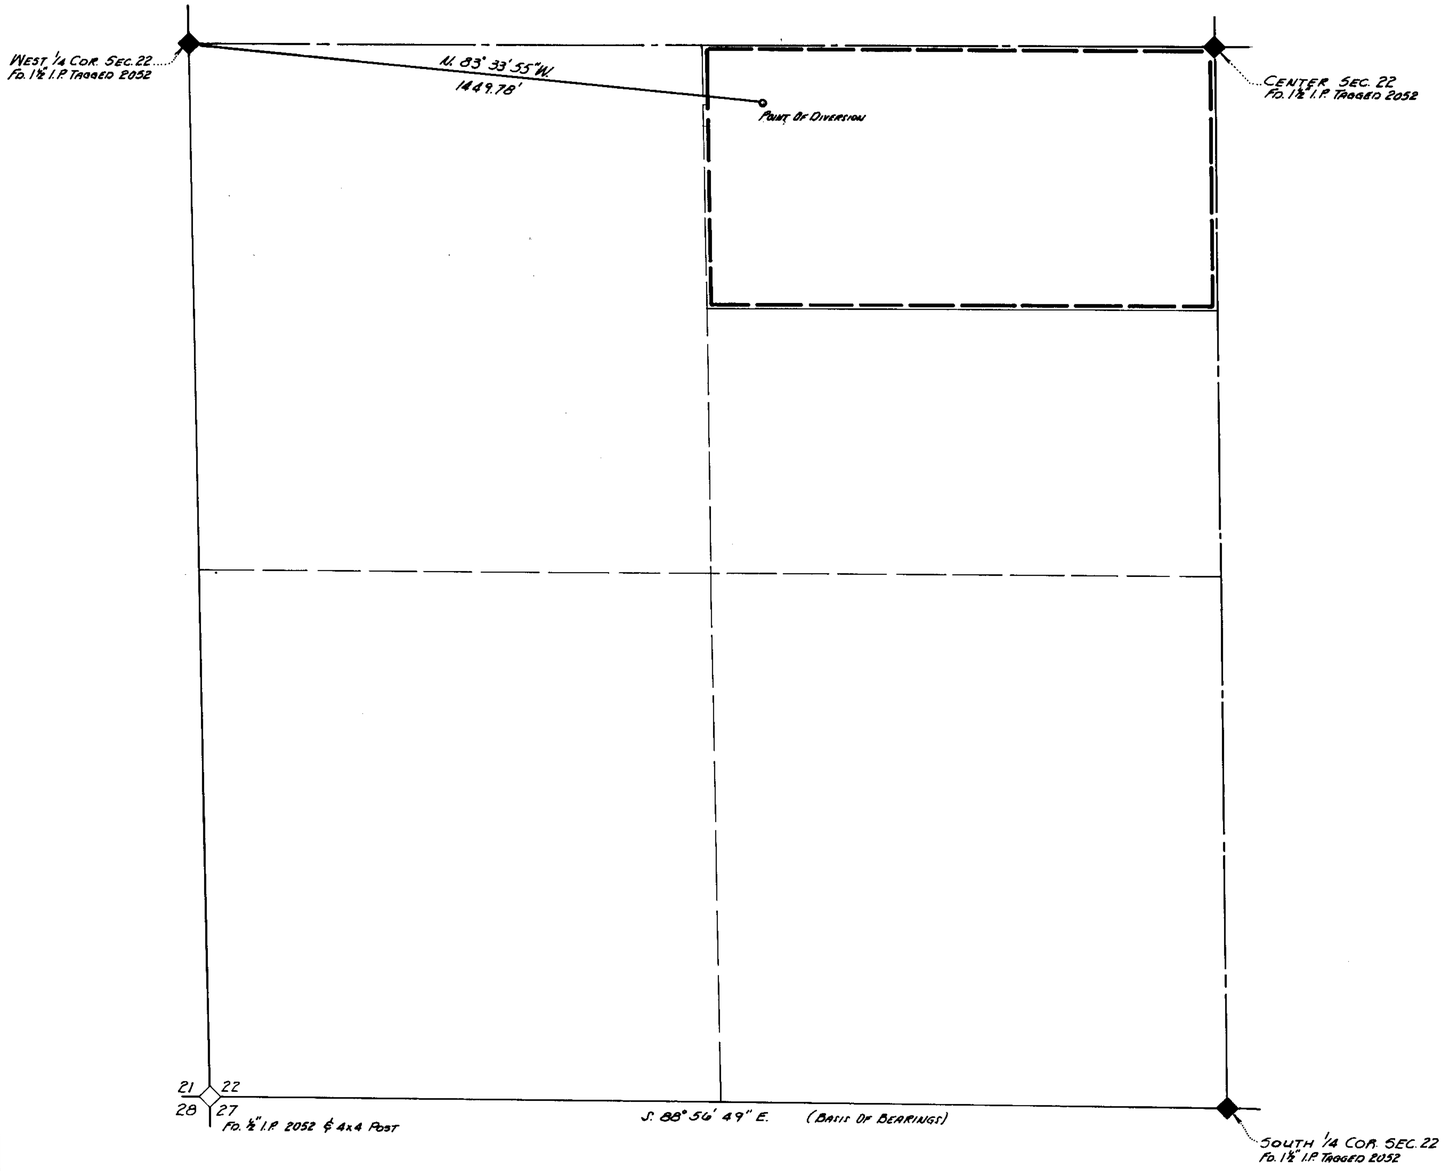

SW 1/4 SEC. 22, T. 14 S., R. 66 E.
M.D.B. AND M.

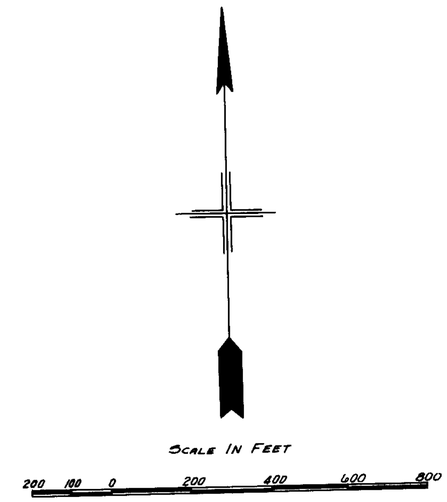

BASIS OF BEARINGS: FILE 19, PAGE 84 CLARK COUNTY RECORDER'S OFFICE

STATE OF NEVADA)
COUNTY OF CLARK) SS

I, WARREN L. JAUBERT, BEING FIRST DULY SWORN, DEPOSE AND SAY THAT THIS MAP CONSISTING OF ONE SHEET HAS BEEN CORRECTLY DRAWN TO THE DESIGNATED SCALE FROM FIELD NOTES OF A SURVEY MADE UNDER MY SUPERVISION AND DIRECTION ON THE 1ST DAY OF SEPTEMBER, 1971, THAT IT TRULY AND CORRECTLY REPRESENTS THE PROPOSED LOCATION AND EXTENT OF THE WORKS USED TO DIVERT WATER FROM AN UNDERGROUND SOURCE IN CLARK COUNTY BY LEONARD E. WRIGHT AND MARGARET E. WRIGHT FOR IRRIGATION AND DOMESTIC USE. THAT THE PROPOSED POINT OF DIVERSION, THE APPROXIMATE LOCATION AND SIZE OF DIVERTING CHANNEL, ALL RESERVOIRS OR BASINS, THE LOCATION AND NAMES OF ALL OTHER WORKS WHICH WILL CROSS OR CONNECT WITH THE PROPOSED WORKS, ARE FULLY AND CORRECTLY REPRESENTED THEREON.

Warren L. Jaubert
STATE WATER RIGHT SURVEYOR NO. 326

SUBSCRIBED AND SWORN TO BEFORE ME THIS 22ND DAY OF OCT., 1971

Eileen L. McDonald
NOTARY PUBLIC IN AND FOR CLARK COUNTY, NEVADA

MY COMMISSION EXPIRES FEB. 4, 1972.

EILEEN L. McDONALD
Notary Public—State of Nevada
CLARK COUNTY
My Commission Expires Feb. 4, 1972.

26382

FILED
OCT 27 1971
STATE ENGINEER'S OFFICE

MAP TO ACCOMPANY APPLICATION
FOR
IRRIGATION AND DOMESTIC USE
BY
LEONARD E. WRIGHT AND MARGARET E. WRIGHT
FROM
AN UNDERGROUND SOURCE IN CLARK COUNTY

26382