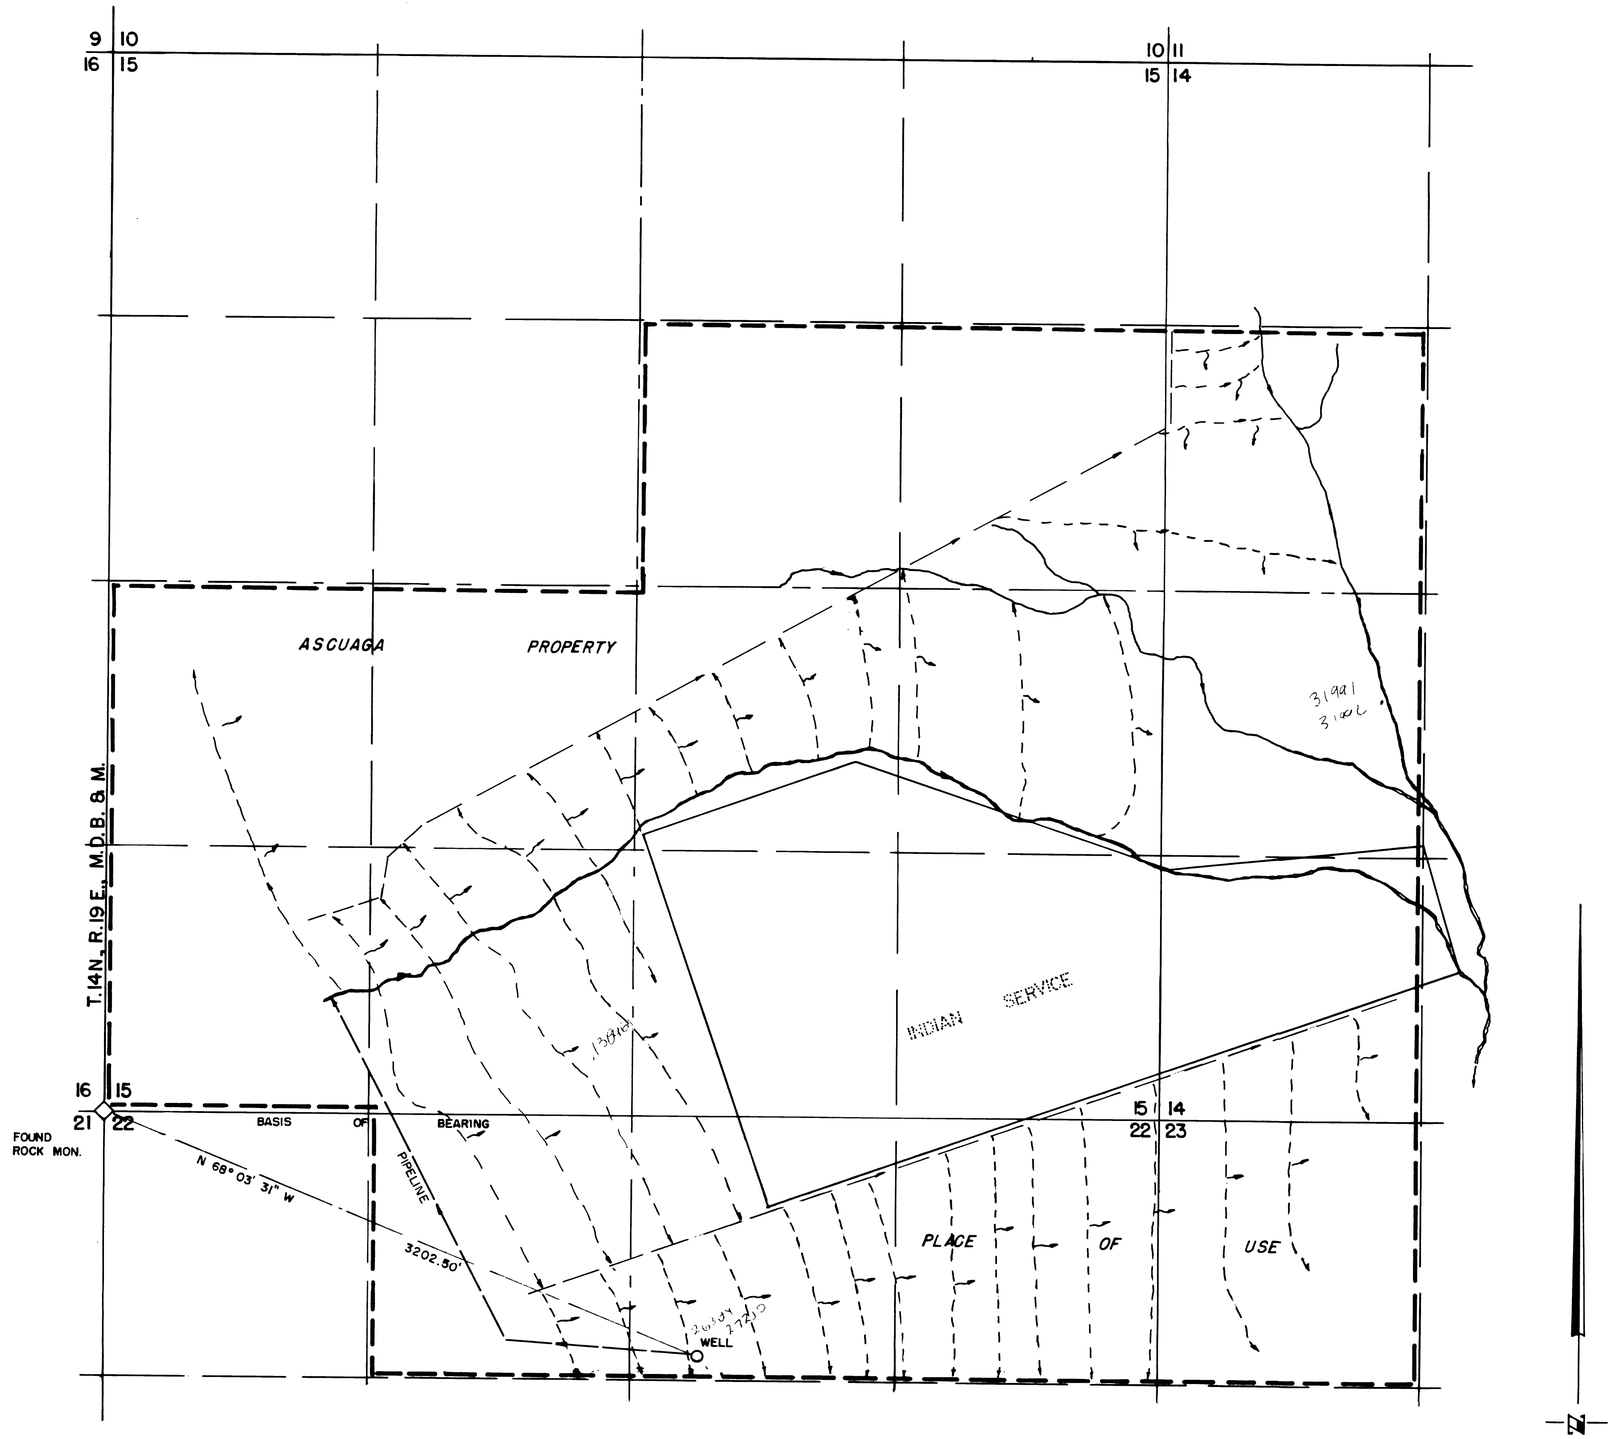

STATE OF NEVADA }
CARSON CITY } S.S.

I, Walter G. Reid, being first duly sworn, depose and say that this map, consisting of one sheet, has been correctly drawn to the designated scale from field notes of a survey made by me, on the 22 nd. day of October, 1971, that it truly and correctly represents the proposed location and extent of the works used to divert water from underground source in Douglas County by John J. Ascuaga for irrigation and domestic purposes. That the proposed point of diversion, the approximate location and size of the diverting channel, all reservoirs or basins, the location and names of all other works which will cross or connect with the proposed works, and the boundary of all lands, showing by 40-acre subdivision the areas to be irrigated, are fully and correctly designated thereon.

Walter G. Reid
State Water Right Surveyor

Subscribed and sworn to before me this 28th day of October, 1971.

Jean Williams
Notary Public

JEAN WILLIAMS
Notary Public — State of Nevada
Ormsby County
My Commission Expires Sept. 24, 197

SCALE 1" = 400'

0 100 200 400 800 1200 1600 2000

MAP
TO ACCOMPANY APPLICATION
TO APPROPRIATE WATER FOR
IRRIGATION & DOMESTIC BY
JOHN J. ASCUAGA FROM
UNDERGROUND SOURCE

FILED
OCT 28 1971
STATE ENGINEER'S OFFICE

27250 26384 ← File under