CULTURAL MAP TABULATION

SECTION	SUBDIVISION	TOWNSHIP	RANGE	CULTIVATED ACREAGE	DESCRIPTION OF CULTURE
6	NE 1/4, SW 1/4	16 N.	20 E.	0.25	Lawn & Garden
6	NE 1/4, SW 1/4	16 N.	20 E.	0.15	Veg. Garden
6	NE 1/4, SW 1/4	16 N.	20 E.	0.45	Pasture

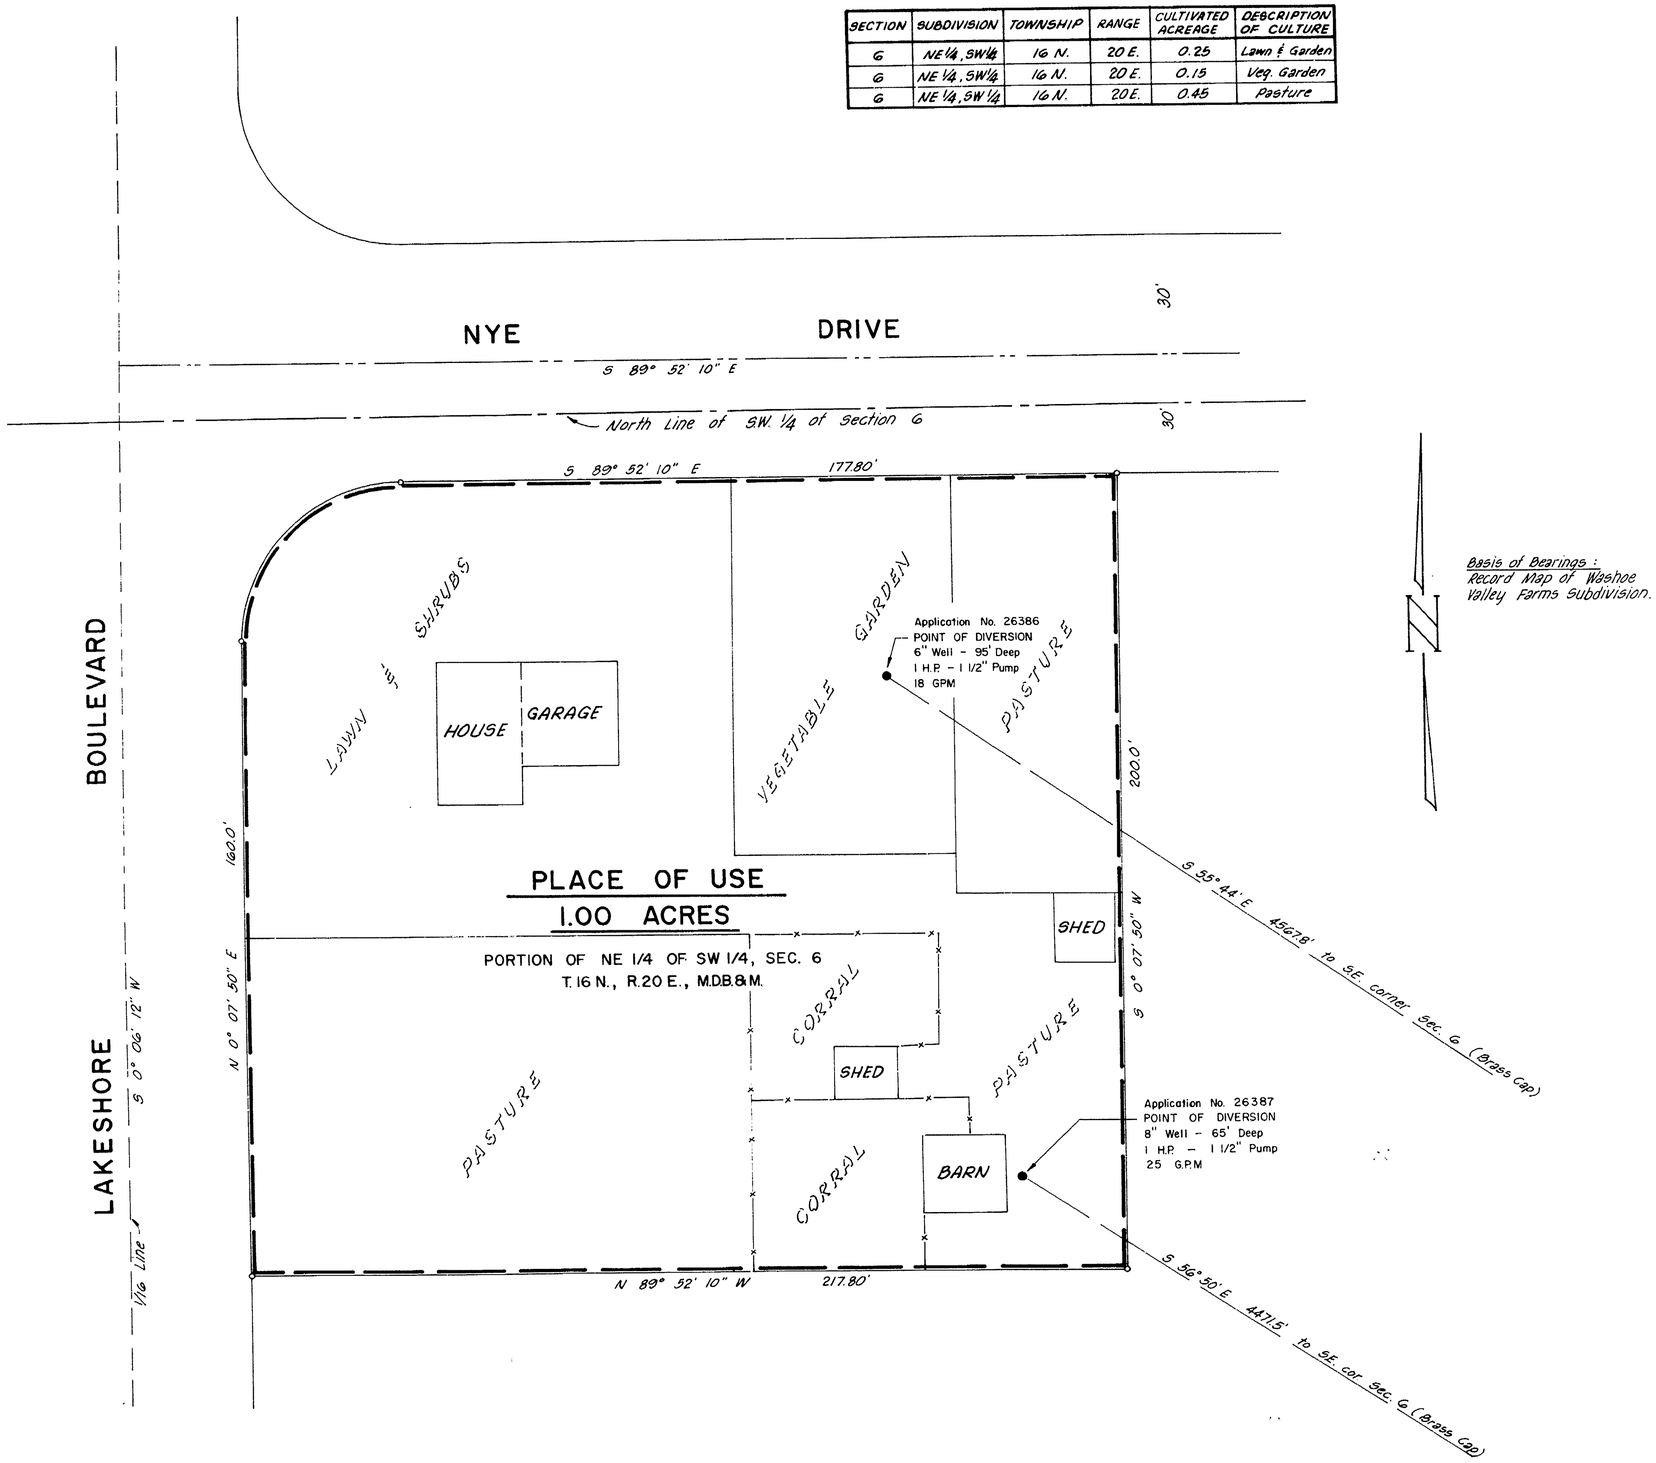

Basis of Bearings:
Record Map of Washoe Valley Farms Subdivision.

STATE OF NEVADA
COUNTY OF WASHOE S.S.

I, E.P. Osgood, Jr., being first duly sworn, depose and say that this map, consisting of 1 sheet has been correctly drawn to the designated scale from field notes of a survey made by me on the 7TH day of October, 1971, that it truly and correcty represents the location and extent of the works used to divert water from underground sources by well in Washoe County, Nevada by Leslie A. and Gladys L. Warner for irrigation and domestic use.

That the proposed point of diversion, the approximate location and size of the diversion channel or other conduit, the place and manner of use, and the location and names of other works or streams which are crossed by or connected with the said works are fully and correctly designated thereon.

E.P. Osgood
E.P. Osgood, Jr.
State Water Right Surveyor No. 294

Subscribed to and sworn to before me on this 9th day of DECEMBER, 1971.

Jack E. Craner
Notary Public

Notary Public in and for Washoe County, Nevada.
My commission expires: JUNE 22, 1974

JACK E. CRANER
Notary Public - State of Nevada
Carson City
My Commission Expires June 22 1974

SCALE: 1" = 20'

0 20 40 60 80

26386 CERTIFICATE NO. 7990 ISSUED 1-11-73
26387 CERTIFICATE NO. 7991 ISSUED 1-11-73

FILED
DEC 21 1971
STATE ENGINEER'S OFFICE

MAP TO ACCOMPANY APPLICATIONS TO APPROPRIATE WATER AND PROOF OF BENIFICIAL USE FOR IRRIGATION AND DOMESTIC USE
BY
LESLIE A. AND GLADYS L. WARNER
FROM UNDERGROUND SOURCES
NOVEMBER 1971
E.P. OSGOOD, JR., ST. WTR. RT. SUR. NO. 294

26387 26386