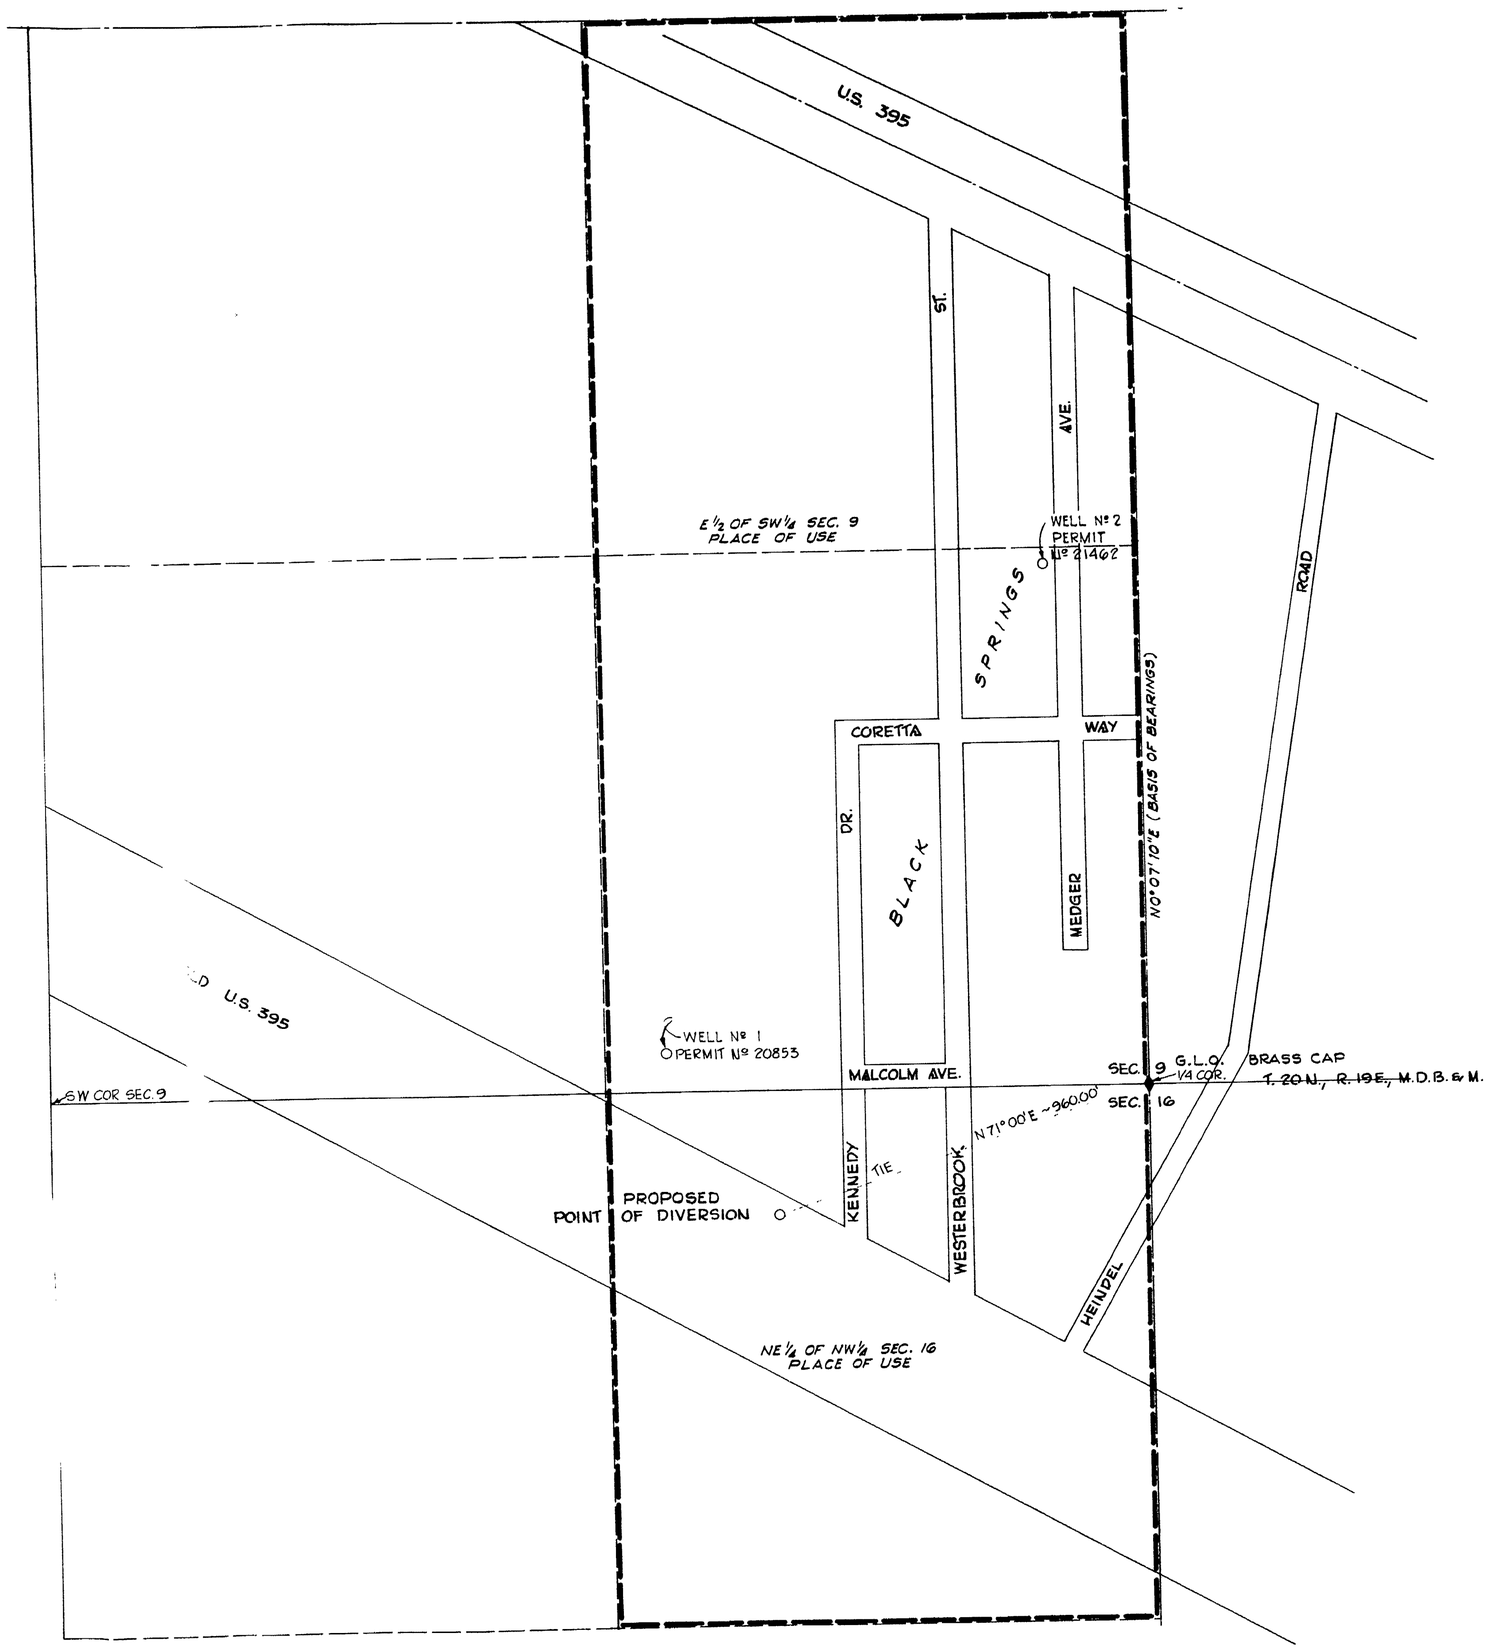

N

SCALE: 1" = 200'

BASIS OF BEARINGS: NS 1/4 LINE SEC. 9 T. 20 N., R. 19 E, M.D.B. & M., N 0°07'10" E.

0 50' 100' 150' 200' 400' 600' 800'

STATE OF NEVADA
COUNTY OF WASHOE SS

I, ROY H. HIBDON, BEING FIRST DULY SWORN, DEPOSE AND SAY THAT THIS MAP, CONSISTING OF ONE SHEET, HAS BEEN CORRECTLY DRAWN TO THE DESIGNATED SCALE FROM INFORMATION GATHERED FROM VARIOUS MAPS AND RECORDS UNDER MY SUPERVISION AND DIRECTION ON THE 29th DAY OF OCT., 1971. THAT IT TRULY AND CORRECTLY REPRESENTS THE LOCATION AND EXTENT OF THE WORKS USED TO DIVERT WATER FROM AN UNDERGROUND SOURCE IN WASHOE CO. BY WASHOE COUNTY, FOR QUASI MUNICIPAL AND DOMESTIC PURPOSES, THAT THE PROPOSED POINT OF DIVERSION AND PLACE OF USE ARE CORRECTLY DESIGNATED HEREON.

Roy H. Hibdon

ROY H. HIBDON
STATE WATER RIGHT SURVEYOR No. 370

SUBSCRIBED AND SWORN TO BEFORE ME ON THIS 5th DAY OF November, 1971.

Donald L. Turley

NOTARY PUBLIC
IN AND FOR WASHOE CO., NEV.

MAP
TO ACCOMPANY APPLICATION
TO APPROPRIATE WATER
FOR QUASI-MUNICIPAL & DOMESTIC PURPOSES
BY WASHOE COUNTY
FROM AN UNDERGROUND SOURCE
WASHOE COUNTY, NEVADA

WALTERS ENGINEERING
CIVIL ENGINEERING CONSULTANTS
RENO, NEVADA

JOB NO. 4-A-69
OCTOBER, 1971
RHH/PUS

FILED
DEC 28 1971
STATE ENGINEER'S OFFICE