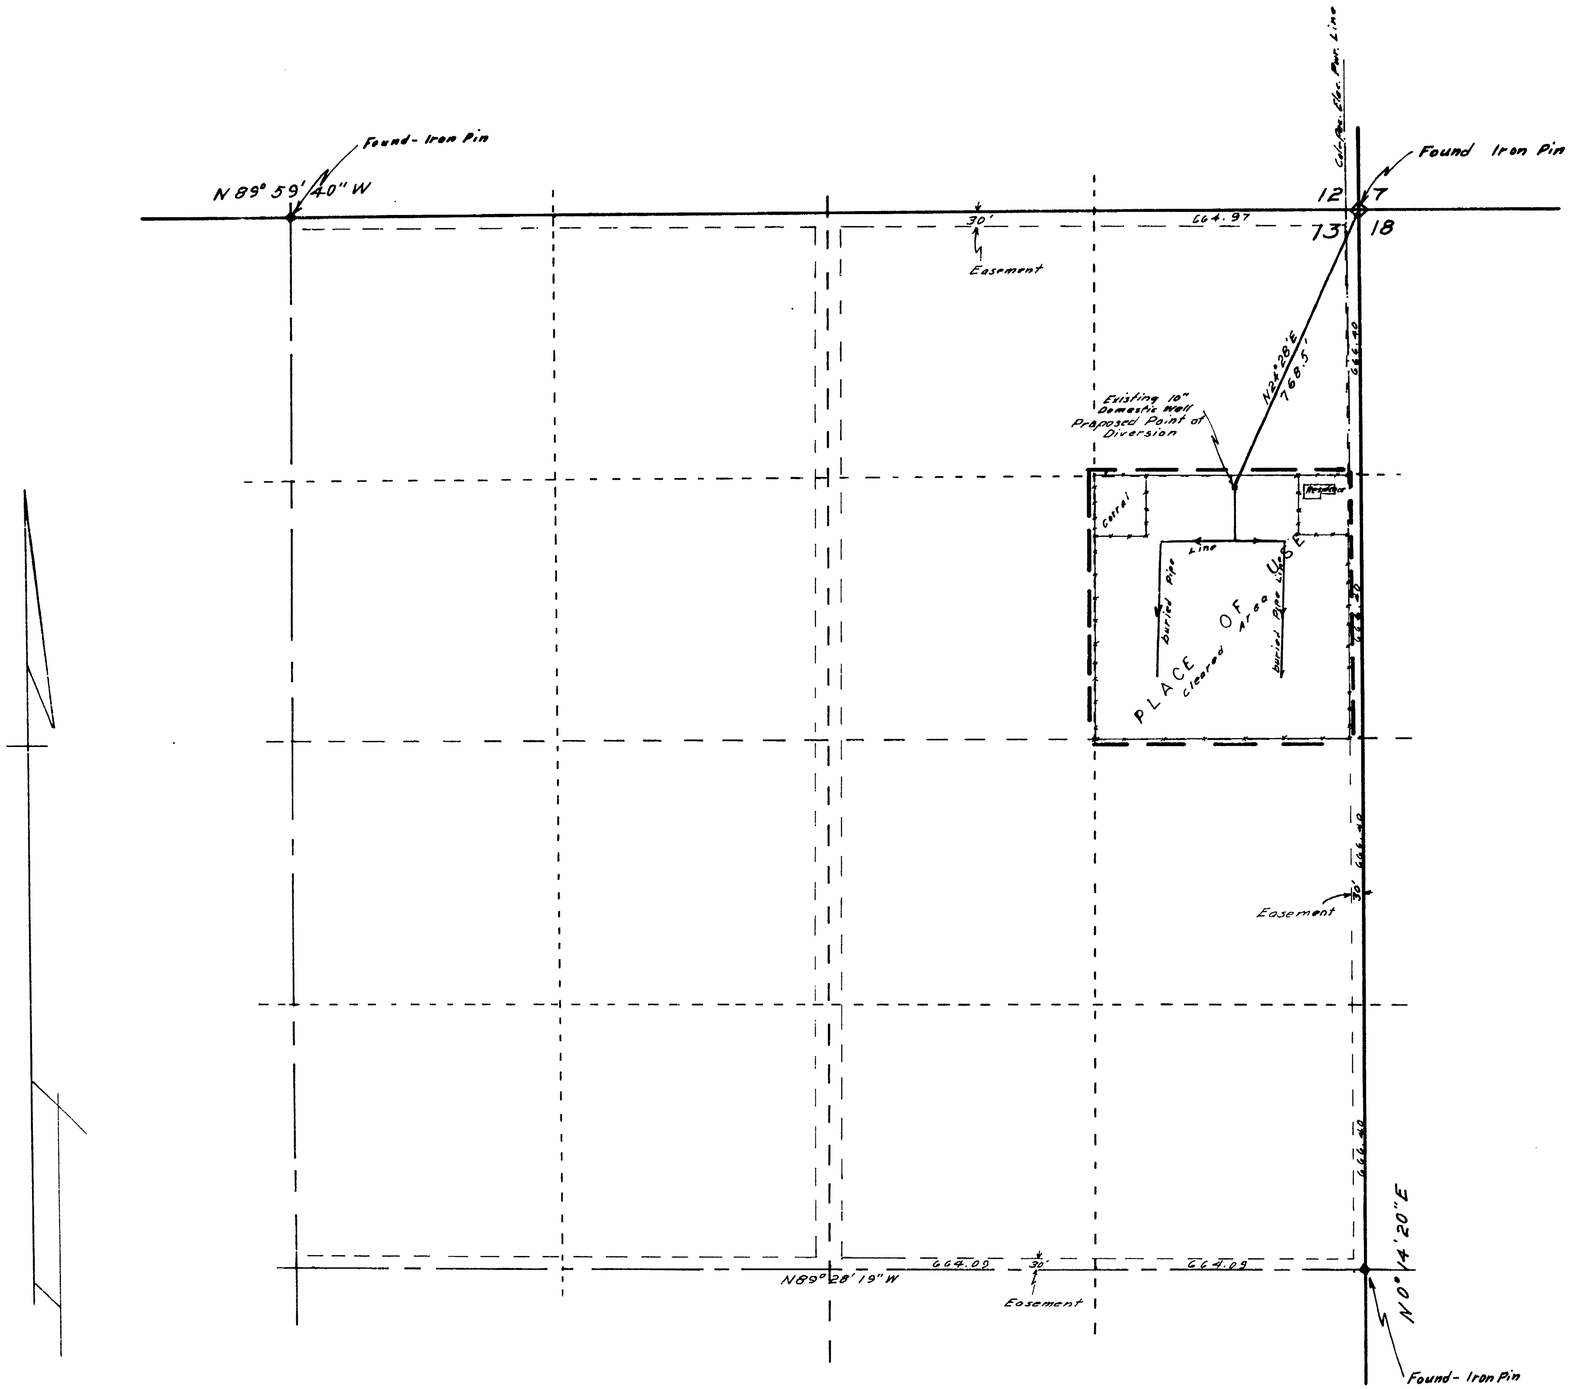

T. 39N.. R38E.. M.D.B&M.

Note: Basis of bearings from Recorded Map of "PARADISE VALLEY ESTATES UNIT NO. 1" approved by Humboldt County Commissioners Sept. 5, 1969. by RLS. 1860

STATE OF NEVADA
COUNTY OF HUMBOLDT } S.S

I, J.R. Caldwell, being first duly sworn, depose and say that this map has been correctly drawn to the designated scale from field notes of a survey made by me (or under my supervision and direction) on the 10th day of November 1971 that it truly and correctly represents the proposed location and extent of the works used to divert water from Underground in Humboldt County, by Stanley J. Daniels for Irrigation & Domestic purposes. That the proposed point of diversion, the approximate location and size of the diverting channel, all reservoirs or basins, the location and names of all other works, which will cross or connect with the proposed works and the boundary of all lands, showing by 40-acre subdivisions the area proposed to be irrigated are fully and correctly designated thereon.

J.R. Caldwell
State Water Right Surveyor

Subscribed and sworn to before me this 11th day of November 1971.

William MacDonald

WILLIAM MACDONALD
Notary Public — State of Nevada
Humboldt County
My Commission Expires Dec. 17, 1971

Scale 1" = 200'

200 0 200 400 600 800

FILED
NOV 12 1971
STATE ENGINEER'S OFFICE

1971 NOV 12 AM 9 33

MAP

TO ACCOMPANY APPLICATION TO APPROPRIATE WATER

FOR Irrigation & Domestic
FROM Underground
BY Stanley J. Daniels
IN Humboldt County, Nevada

26402