Township 21 North, Range 18 East, M.D.B.&M.

STATE of NEVADA
COUNTY of CARSON SS

I, Keith N Meador, being first duly sworn, dispose and say that this plat, consisting of one sheet, has been correctly drawn to the designated scale from field notes of a survey made by me on October 9, 1971; that it truly represents the location and extent of works used to divert water from an underground source in Washoe County, by Silver Knolls Ranches (a limited liability partnership), for irrigation and domestic purposes. That the point of diversion and the boundaries of all lands wherein the waters are to be used are fully and correctly designated thereon.....

Keith N. Meador
Keith N. Meador
State Water-Right Surveyor

Scribed and sworn to before me on this 7 th day of November, 1971

Jean Williams
Notary Public in and for the County of Carson, State of Nevada.

JEAN WILLIAMS
Notary Public in and for the County of Carson
Carson City, Nevada
My Commission Expires Sept. 24, 1972

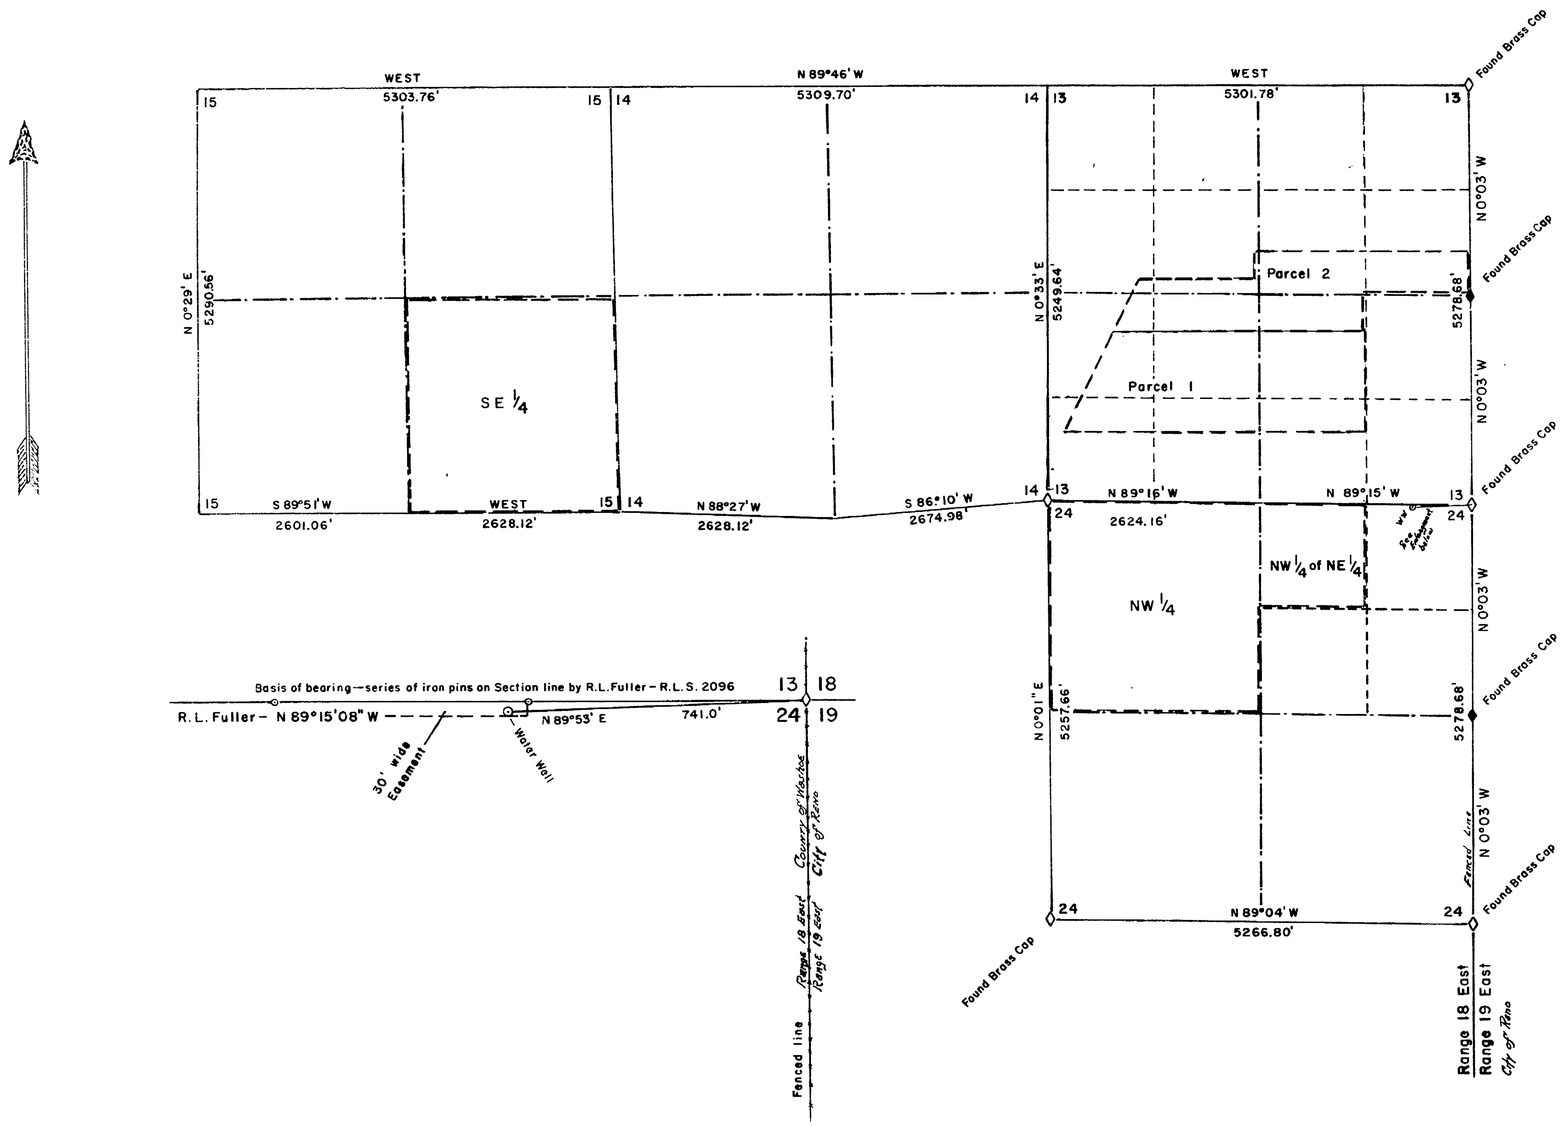

SCALE: 1" = 200'

SCALE: 1" = 1000'

0 500 1000 2000 3000 4000 FEET

FILED
DEC 7 1971
STATE ENGINEER'S OFFICE

MAP TO ACCOMPANY APPLICATION
TO APPROPRIATE WATER FOR
IRRIGATION AND DOMESTIC USES
by
JAMES C. SWEGER
from
AN UNDERGROUND SOURCE

26406