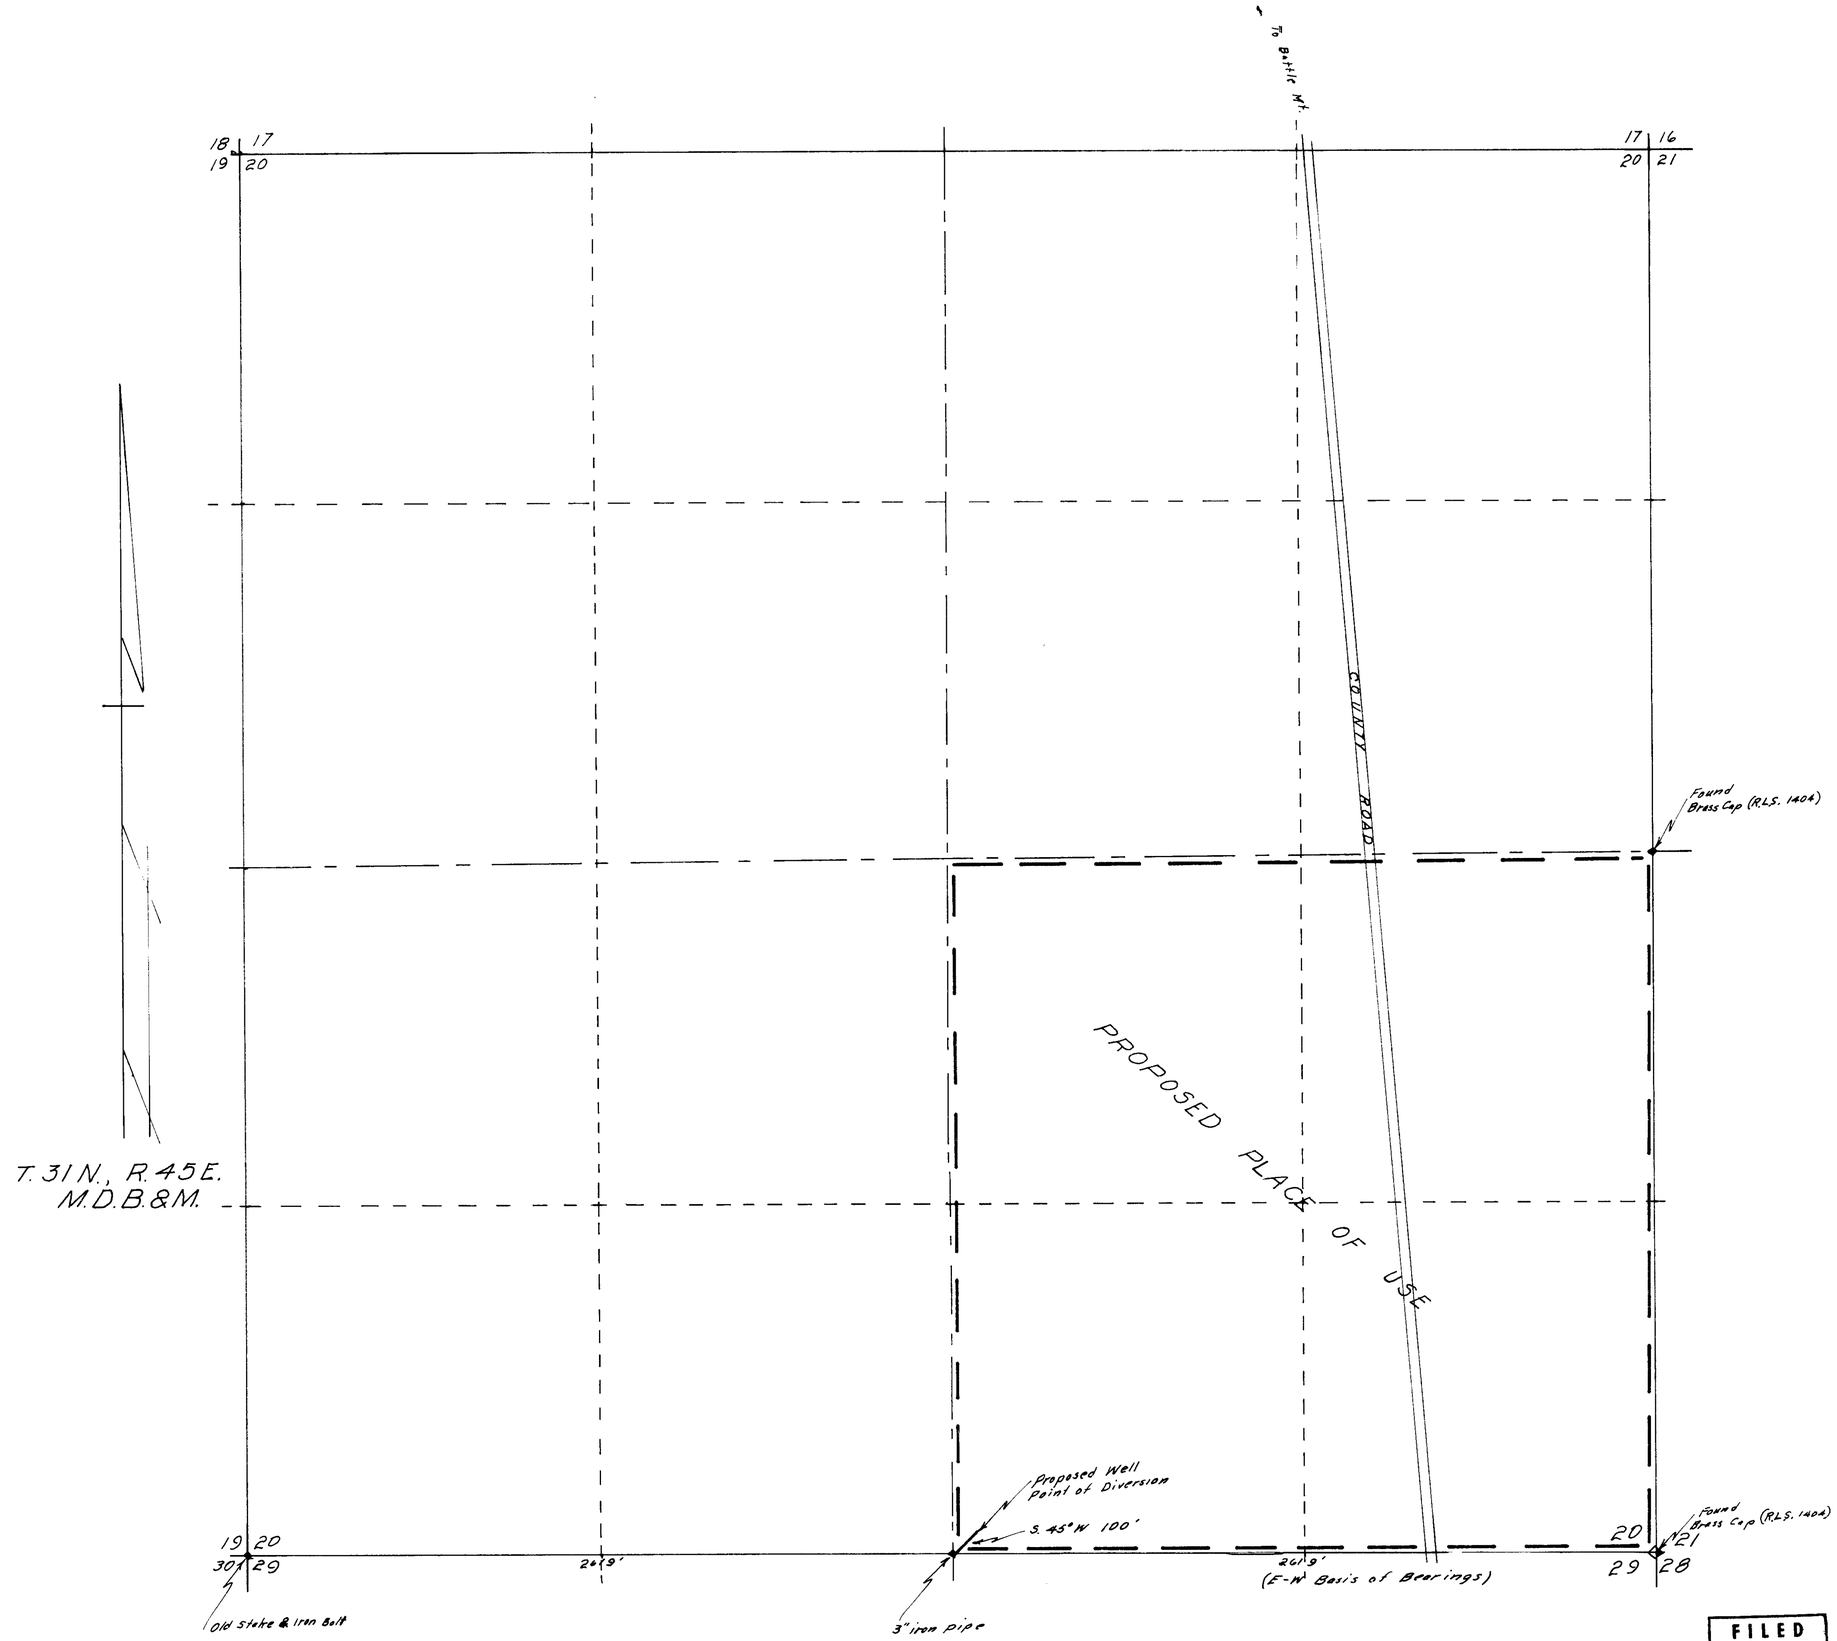

STATE OF NEVADA
COUNTY OF HUMBOLDT } S.S

I, J.R. Caldwell, being first duly sworn, depose and say that this map has been correctly drawn to the designated scale from field notes of a survey made by me (or under my supervision and direction) On the 16th day of November, 1971 that it truly and correctly represents the proposed location and extent of the works used to divert water from Underground in Lander County, by Lawrence & Jane Gumenski for Irrigation & Domestic purposes. That the proposed point of diversion, the approximate location and size of the diverting channel, all reservoirs or basins, the location and names of all other works, which will cross or connect with the proposed works and the boundary of all lands, showing by 40-acre subdivisions, the areas proposed to be irrigated, are fully and correctly designated thereon.

J R Caldwell
State water right surveyor

Subscribed and sworn to before me this 17th day of November 1971

Scale 1" = 300'

300 0 300 600 900 1200

FILED
NOV 22 1971
STATE ENGINEER'S OFFICE

MAP

TO ACCOMPANY APPLICATION TO APPROPRIATE WATER

FOR Irrigation & Domestic
FROM Underground
BY Lawrence & Jane Gumenski
IN Lander County, Nevada

35014 26407